F.A.P RTE.	SECTION	COUNTY	TOTAL SHEETS	SHEET NO.
95	•	JASPER	546	71
STA. 1225+00.00		TO STA. 2230+00.00		
FED. ROAD DIST. NO. _	ILLINOIS	FED. AID PROJECT		

•(5,6)Y,RS-2,6BR-7
CONTRACT NO. 94437

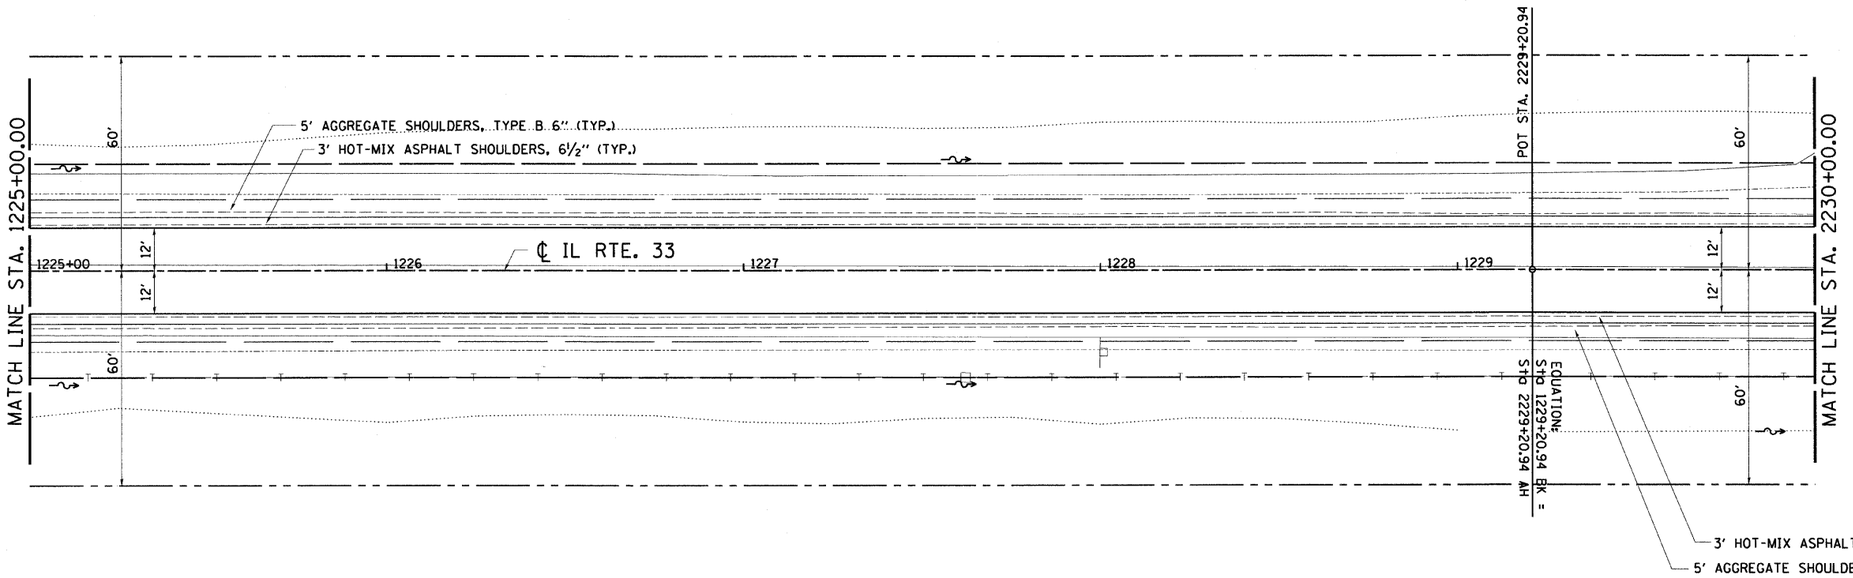

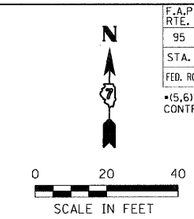

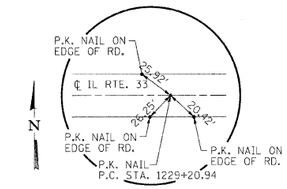

P.C. STA. 1229+20.94

LEGEND

- PATCHING
- TRENCH BACKFILL
- CONSTRUCTION LIMITS
- TREE TO BE REMOVED
- HORIZONTAL CONTROL STATION

REVISION	DATE	BY

GREENE & BRADFORD, INC.
OF SPRINGFIELD
CONSULTING ENGINEERS
3630 CONSTITUTION DRIVE
SPRINGFIELD, ILLINOIS 62707
PROFESSIONAL DESIGN FIRM NO. 184-000978
PROFESSIONAL & STRUCTURAL ENGINEERING CORPORATION
(217) 753-8844, (217) 753-9227 FILE NAME: cadbgr\ma\ma\ad\pdf\cdot\cdot\cdot\cdot\cdot\cdot\cdot\cdot

COMPUTER FILE NO.
PLAN17-1.DGN
PROJECT: 01256
02/26/10-FAV

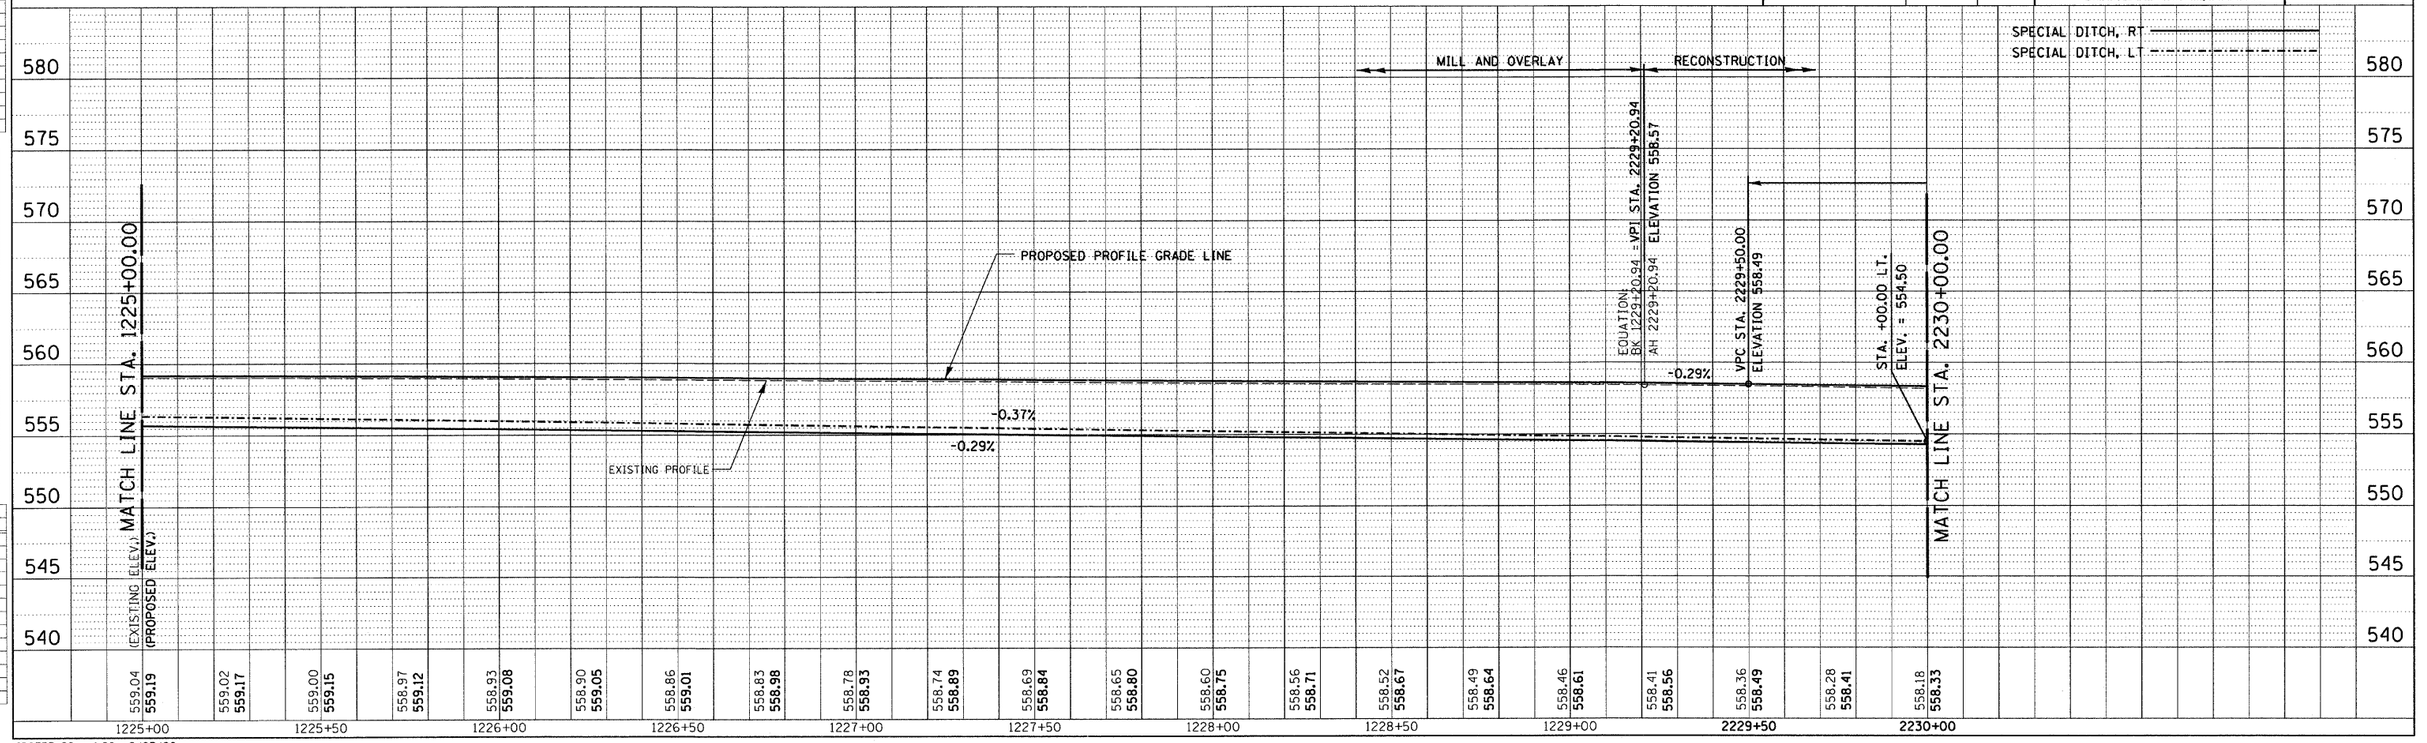

IDOTPP-20 - 1:20 8/07/00

F.A.P. ROUTE 95 (IL RTE. 33) JASPER COUNTY

DESIGN

INT.	DATE	REASON

PLAN
NOTE BOOK NO.
SURVEYED
PLOTTED
ALIGNMENT CHECKED
RT. OF WAY CHECKED
CADD FILE NAME
BY
DATE

PLOTS & CHECKS

INT.	DATE	NO.	REASON

PROFILE
NOTE BOOK NO.
SURVEYED
PLOTTED
GRADES CHECKED
B.M. NOTED
STRUCTURE NOTATNS CH'KD
BY
DATE

CHECKS

INT.	DATE	REASON