F.A.P RTE.	SECTION	COUNTY	TOTAL SHEETS	SHEET NO.
95	*	JASPER	546	77
STA. 1255+00.00	TO STA. 1260+00.00			
FED. ROAD DIST. NO. _	ILLINOIS	FED. AID PROJECT		

*(5,6)Y,RS-2,6BR-7
CONTRACT NO. 94437

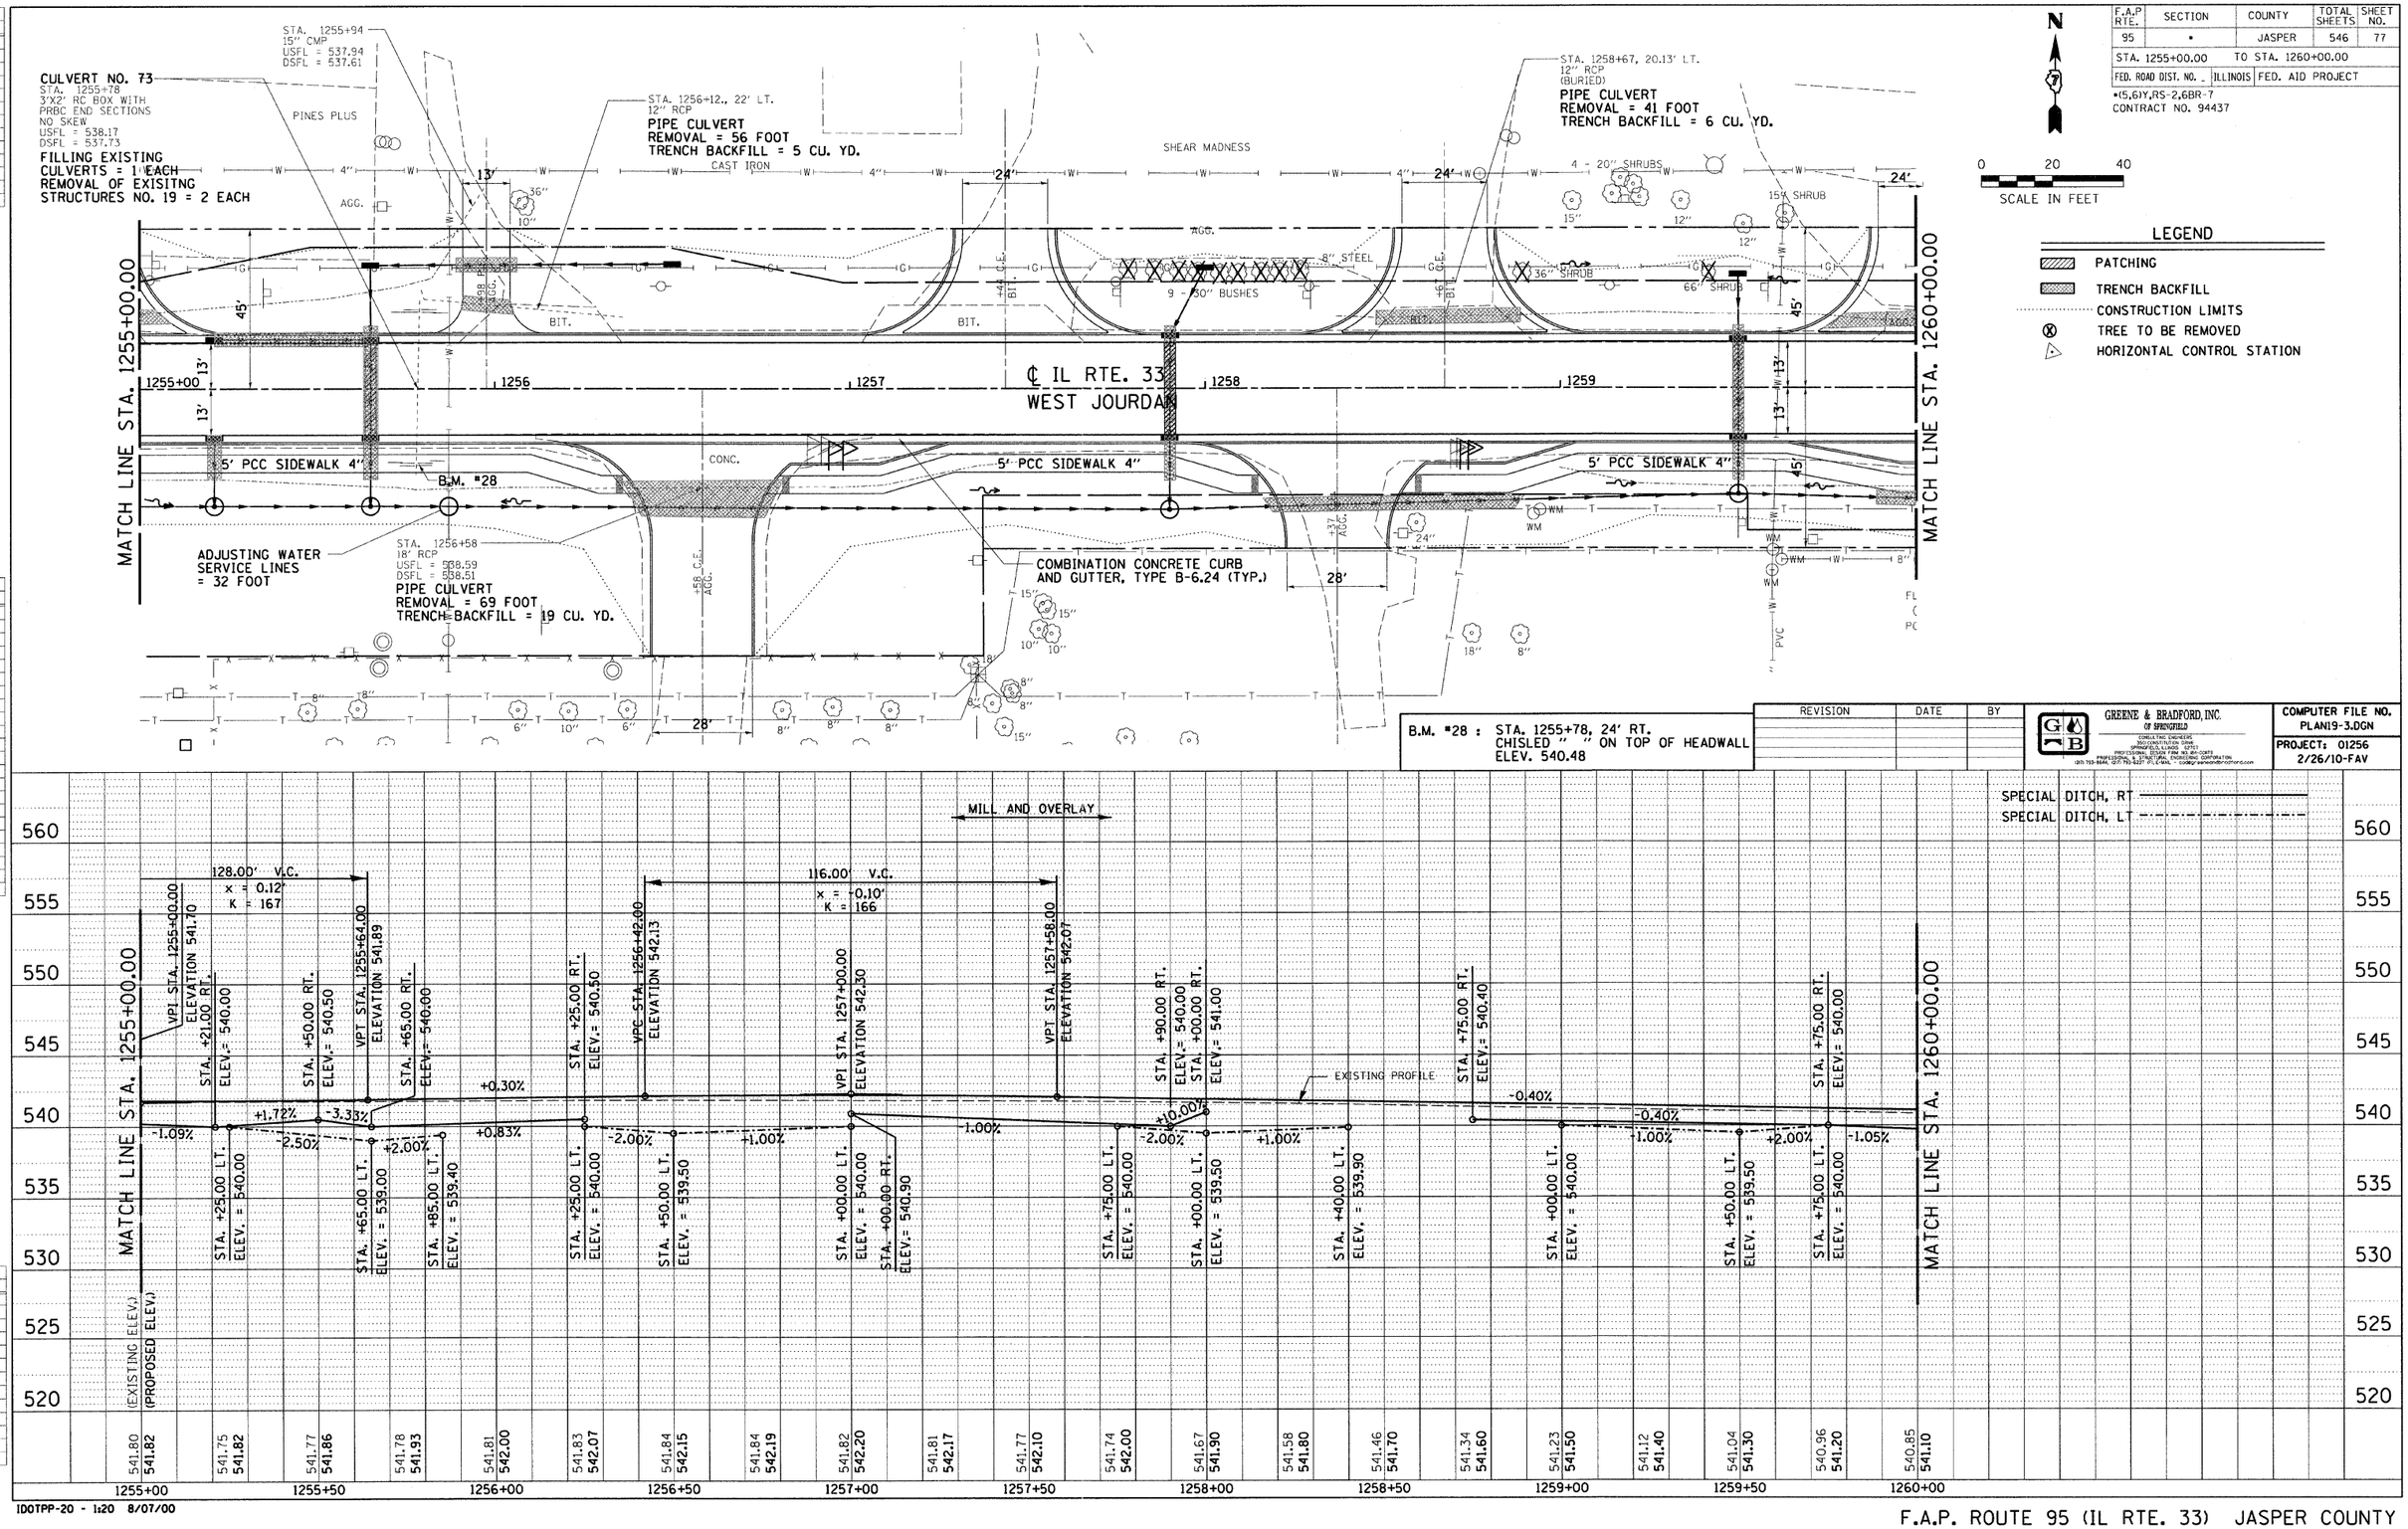

REVISION	DATE	BY

GREENE & BRADFORD, INC.
OF SPRINGFIELD
CONSULTING ENGINEERS
350 CONSTITUTION DRIVE
SPRINGFIELD, ILLINOIS 62707
PROFESSIONAL DESIGN FIRM NO. 184-00878
PROFESSIONAL & STRUCTURAL ENGINEERING CORPORATION
(217) 793-8844, (217) 793-8227 (FL) E-MAIL - code@greenebradfordinc.com

COMPUTER FILE NO.
PLAN19-3.DGN
PROJECT: 01256
2/26/10-FAV

DESIGN
INT. DATE REASON

PLAN
NOTE BOOK NO.
SURVEYED
PLOTTED
ALIGNMENT CHECKED
RT. OF WAY CHECKED
CADD FILE NAME
BY DATE

PLOTS & CHECKS
INT. DATE NO. REASON

PROFILE
NOTE BOOK NO.
SURVEYED
PLOTTED
GRADES CHECKED
B.M. NOTED
STRUCTURE NOTATNS CHKD
BY DATE

CHECKS
INT. DATE REASON

IDOTPP-20 - 1:20 8/07/00

F.A.P. ROUTE 95 (IL RTE. 33) JASPER COUNTY