F.A.P RTE.	SECTION	COUNTY	TOTAL SHEETS	SHEET NO.
95	*	JASPER	546	88
STA. 116+50.00		TO STA. 122+00.00		
FED. ROAD DIST. NO.	ILLINOIS	FED. AID PROJECT		

*(5,6)Y,RS-2,6BR-7
CONTRACT NO. 94437

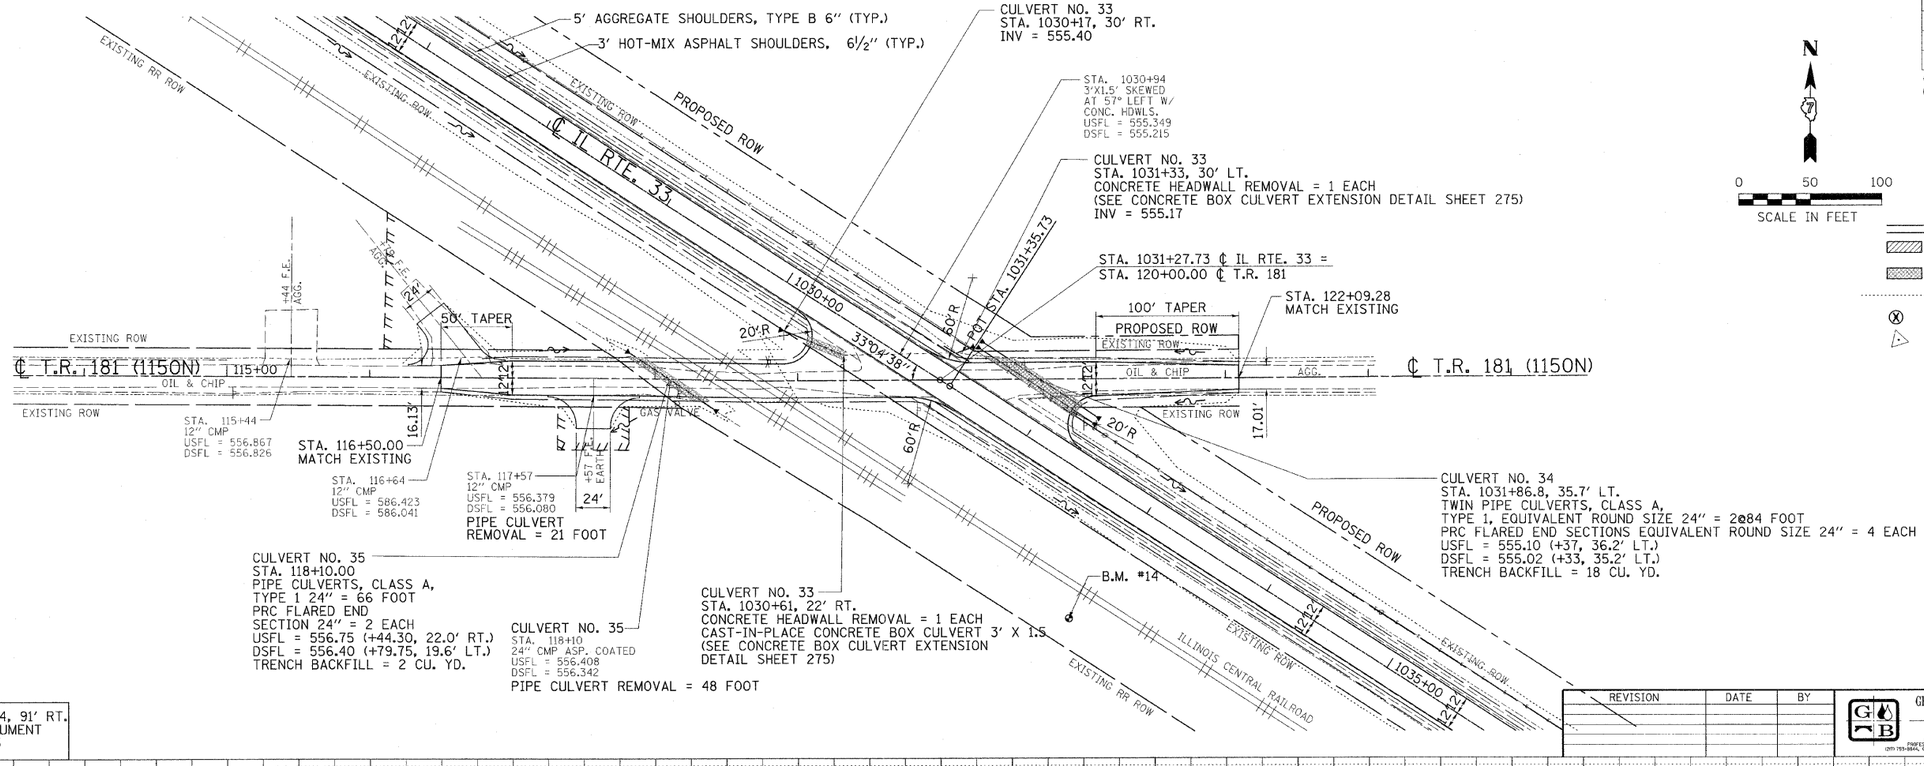

LEGEND

- PATCHING
- TRENCH BACKFILL
- CONSTRUCTION LIMITS
- TREE TO BE REMOVED
- HORIZONTAL CONTROL STATION

B.M. #14 : STA. 1032+94, 91' RT.
SURVEY MONUMENT
ELEV. 586.15

REVISION	DATE	BY

GREENE & BRADFORD, INC.
OF SPRINGFIELD
CONSULTING ENGINEERS
1000 SOUTH 6th STREET
SPRINGFIELD, ILLINOIS 62703
PROFESSIONAL DESIGN FIRM NO.184-000179
PROFESSIONAL & STRUCTURAL DRAFTING CORPORATION
(217) 753-8844, (217) 753-8227 (FAX) E-MAIL: info@gbengineers@sbcglobal.net

COMPUTER FILE NO.
PLAN26-3.DGN
PROJECT: 01256
2/26/10-FAV

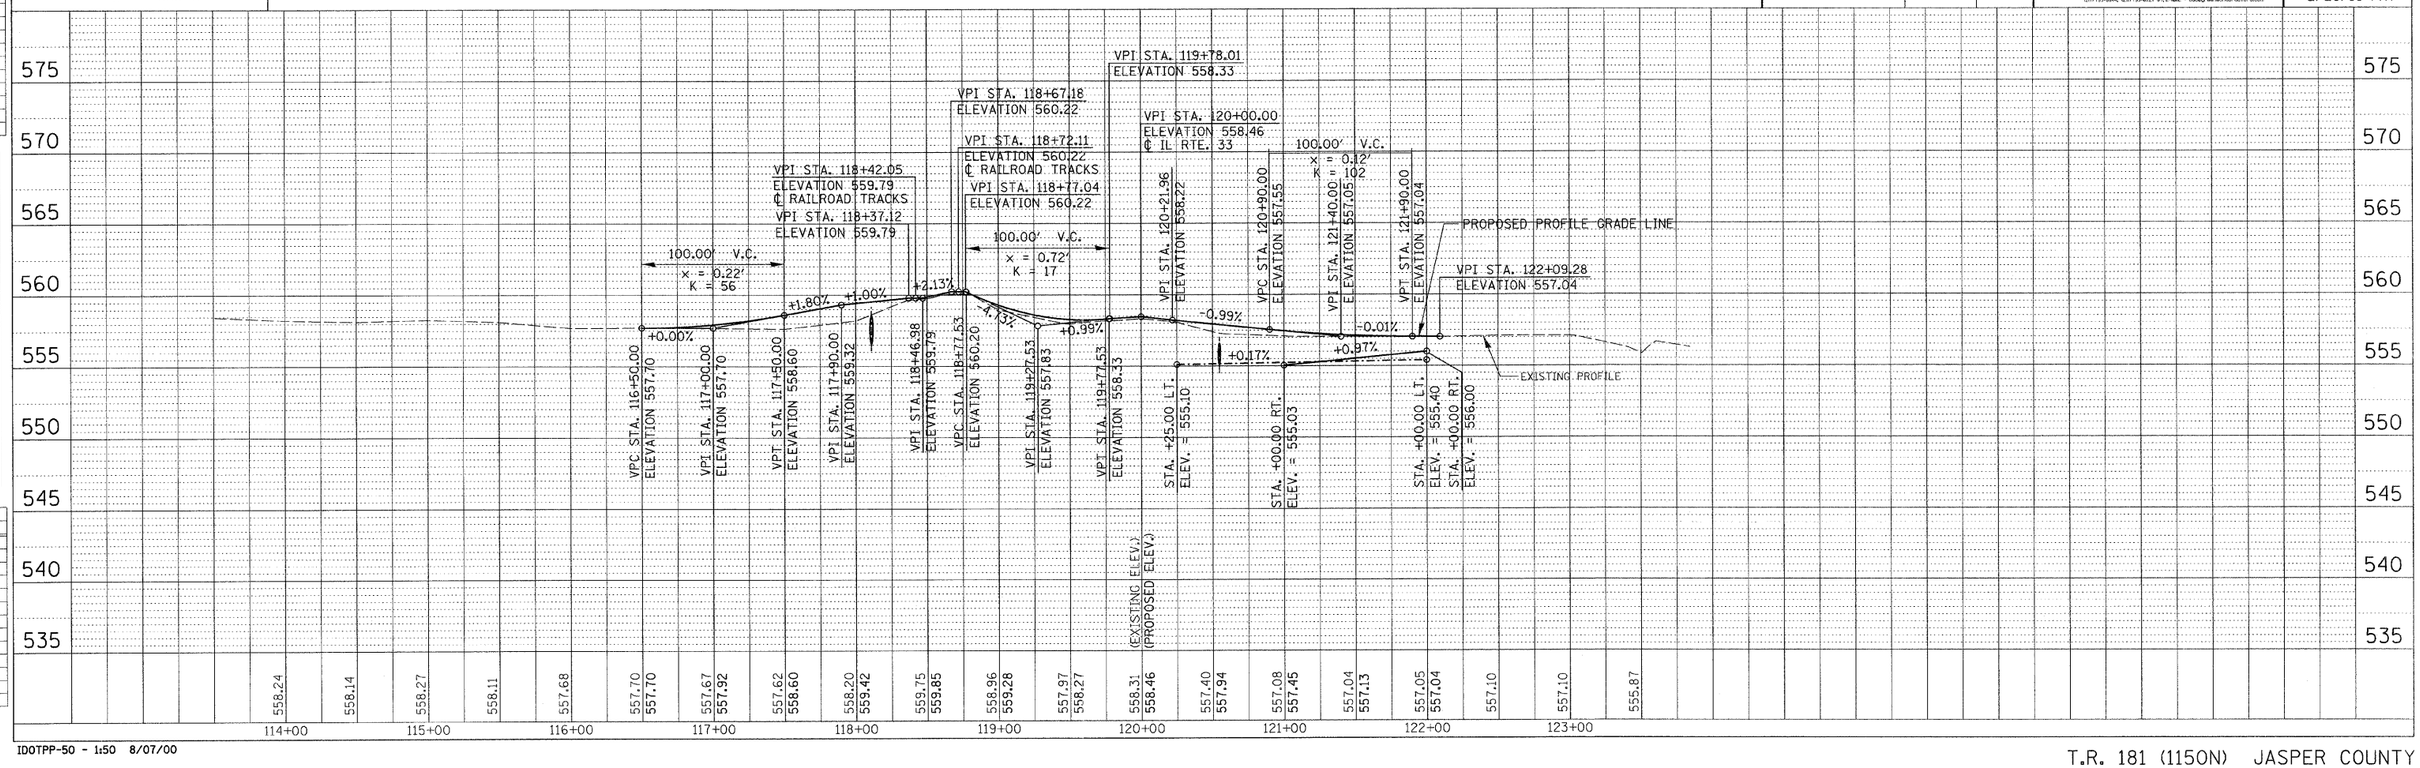

IDOTPP-50 - 1:50 8/07/00

T.R. 181 (115ON) JASPER COUNTY

DESIGN

INT.	DATE	REASON

PLAN
SURVEYED
PLOTTED
ALIGNMENT CHECKED
P.I. OF M.A.T. CHECKED
PLAN FILE MADE
NOTE BOOK
NO.
BY
DATE

PLOTS & CHECKS

INT.	DATE	NO.	REASON

FILE NAME = d:\MICRO_STATION\PLANS\PLAN26-3.dgn
PLOT SCALE = 50.0000 ' / IN.
PLOT DATE = 8/22/2011
PLOT TIME = 11:23:18 PM
OPERATOR = CHRISTIGEN
PLOT DRV = VBI_PDF.pltcfg

PROFILE
SURVEYED
PLOTTED
GRADES CHECKED
RAIL NOTED
STRUCTURE NOTATIONS CORRD
NOTE BOOK
NO.
BY
DATE

CHECKS

INT.	DATE	REASON