F.A.P RTE.	SECTION	COUNTY	TOTAL SHEETS	SHEET NO.
95	*	JASPER	546	91
STA. 148+00.00 TO STA. 152+00.00				
FED. ROAD DIST. NO.	ILLINOIS	FED. AID PROJECT		

*(5,6)Y,RS-2,6BR-7
CONTRACT NO. 94437

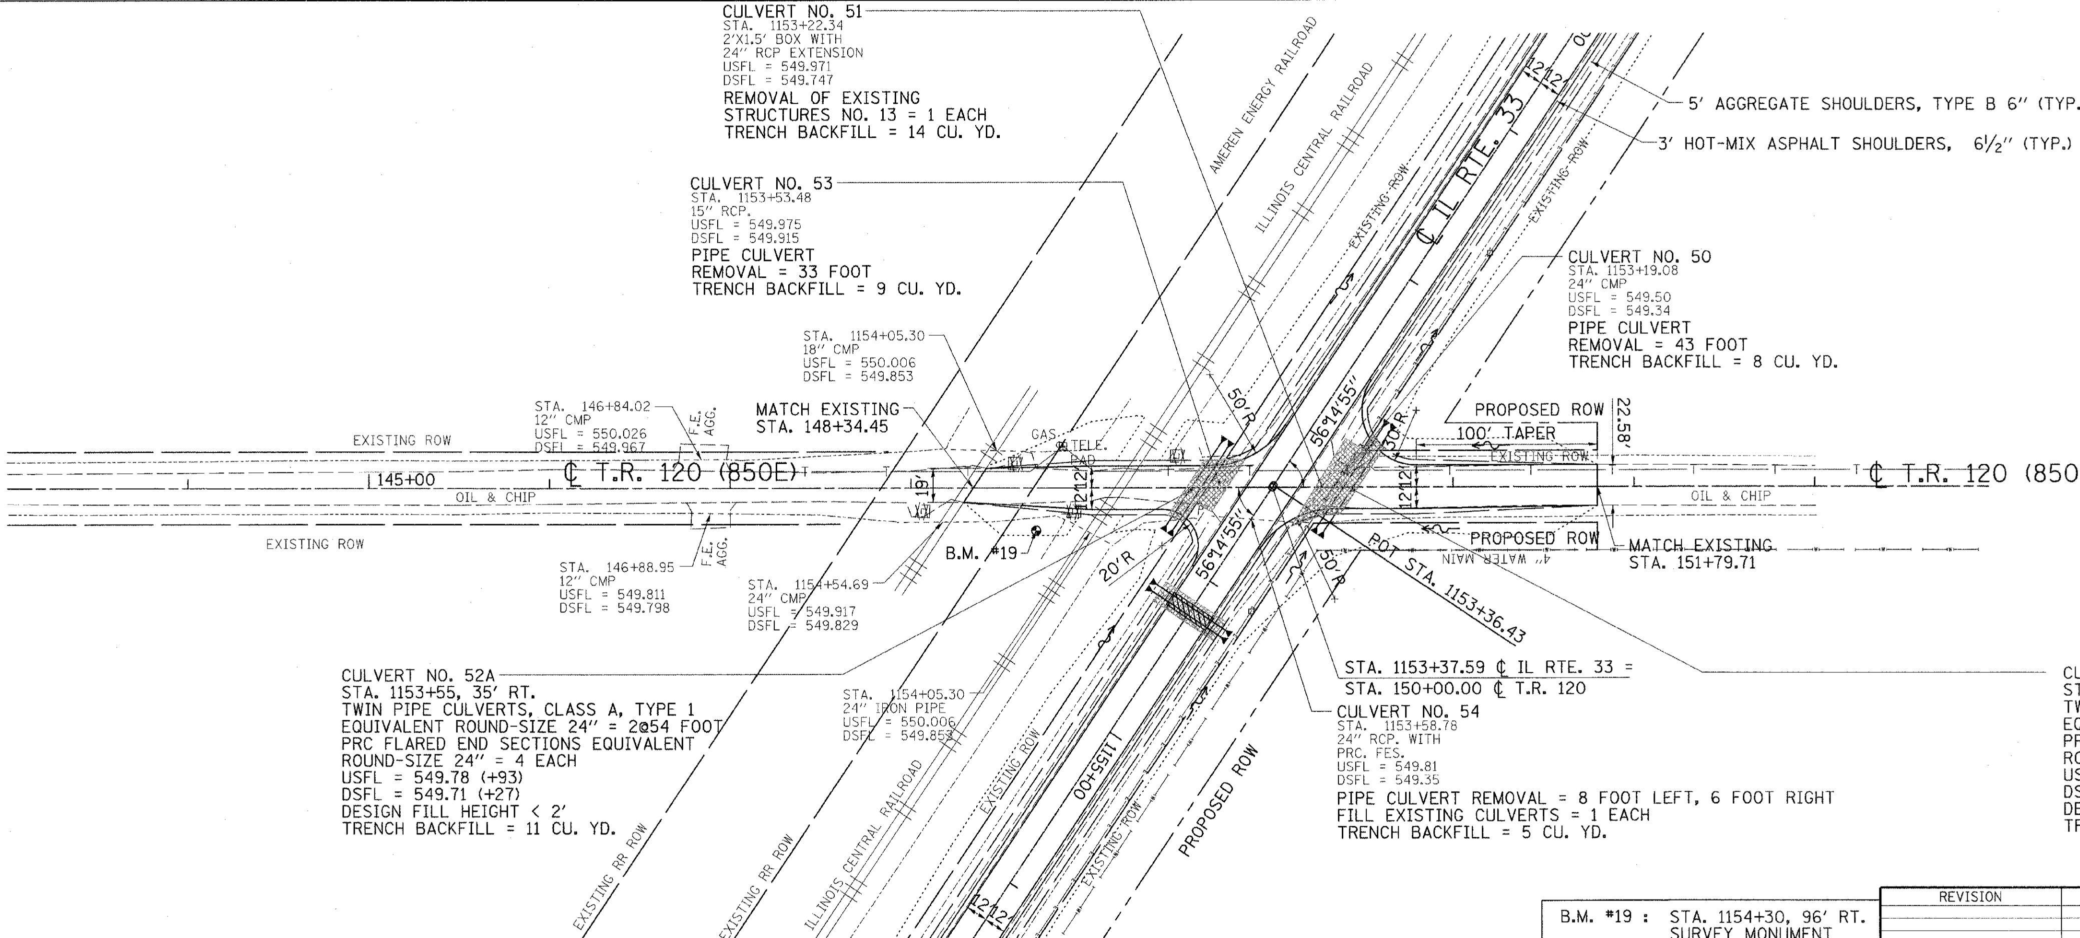

N

0 50 100
SCALE IN FEET

LEGEND

- PATCHING
- TRENCH BACKFILL
- CONSTRUCTION LIMITS
- TREE TO BE REMOVED
- HORIZONTAL CONTROL STATION

B.M. #19 : STA. 1154+30, 96' RT.
SURVEY MONUMENT
ELEV. 551.78

REVISION	DATE	BY

GREENE & BRADFORD, INC.
OF SPRINGFIELD
CONSULTING ENGINEERS
3501 CONSTITUTION DRIVE
SPRINGFIELD, ILLINOIS 62707
PROFESSIONAL DESIGN FIRM NO. 184-00179
PROFESSIONAL & STRUCTURAL ENGINEERING CORPORATION
(217) 793-8844, (217) 793-6227 (F), E-MAIL - cad@greeneandbradford.com

COMPUTER FILE NO. PLAN27-3.DGN
PROJECT: 01256
2/26/10-FAV

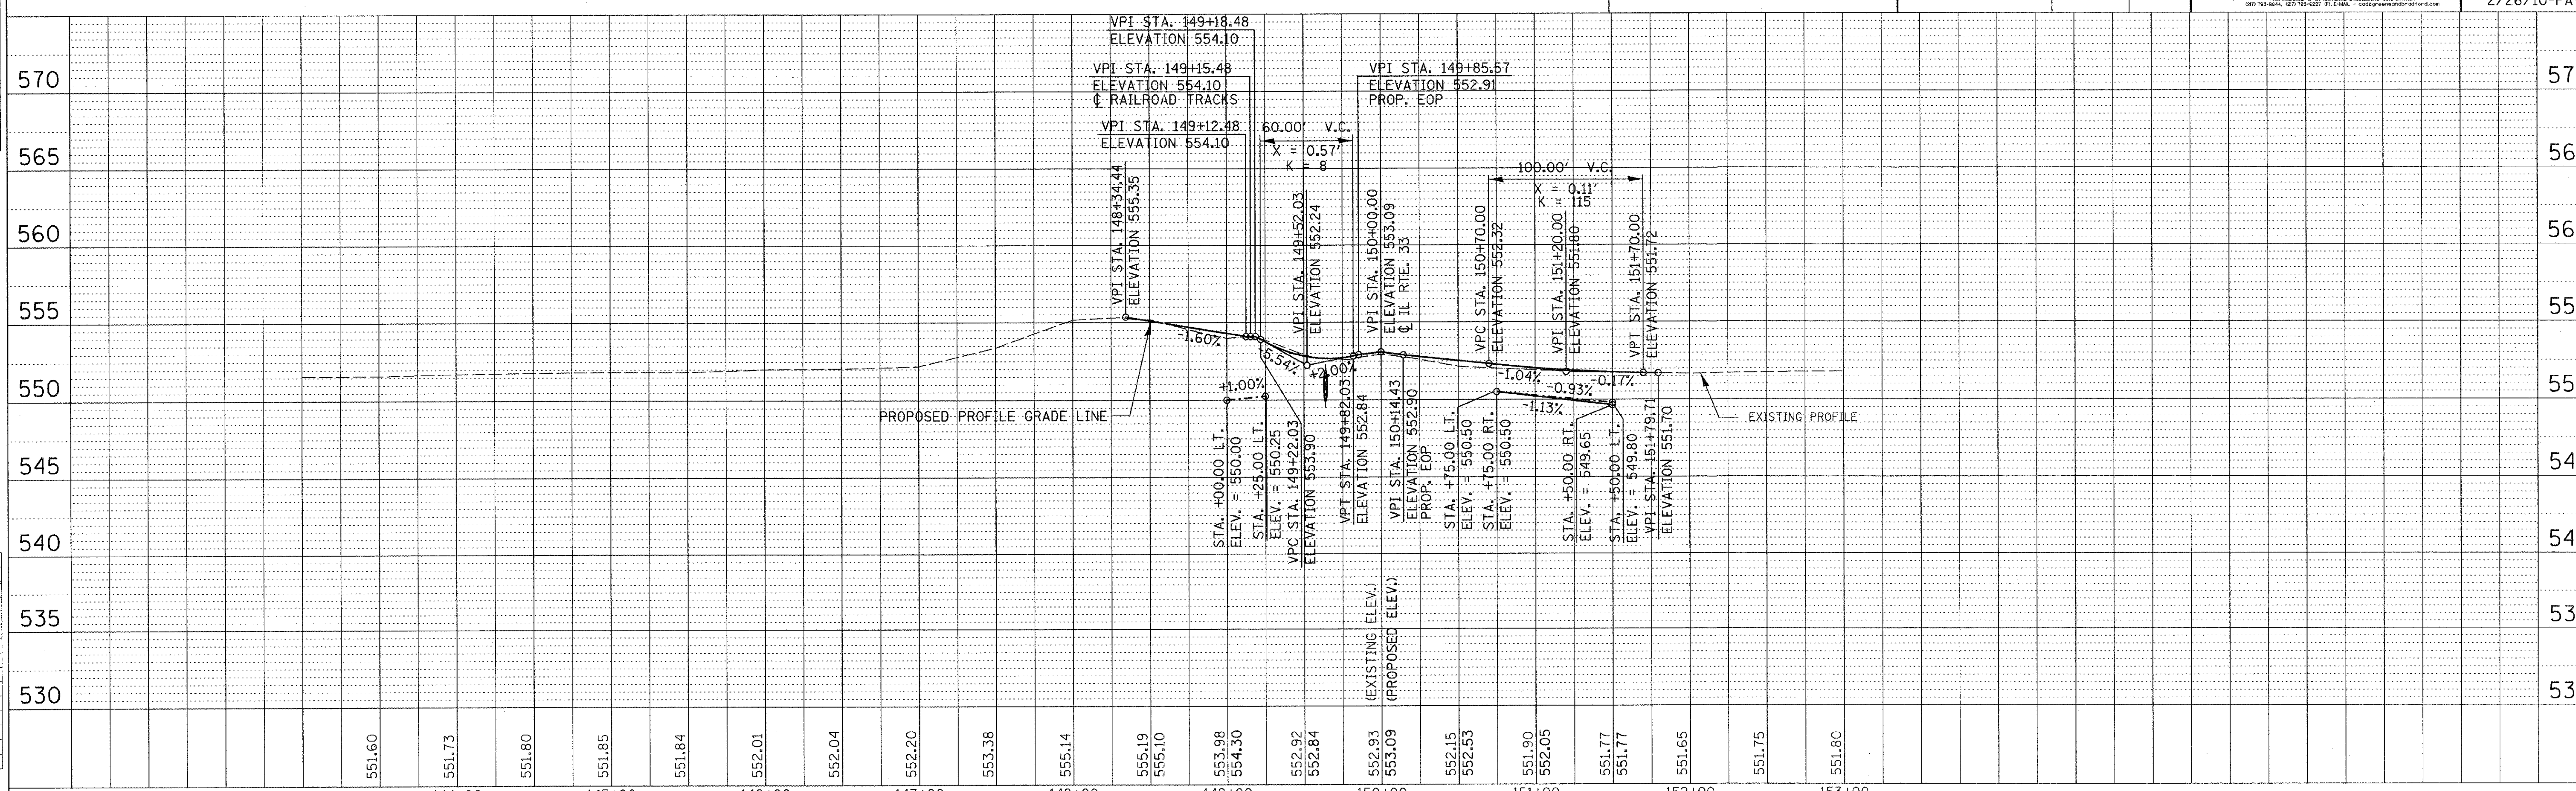

DESIGN		
INT.	DATE	REASON

PLAN — NOTE BOOK / NO. — SURVEYED / PLOTTED / ALIGNMENT CHECKED / RT. OF WAY CHECKED / CADD FILE NAME — BY — DATE

PLOTS & CHECKS			
INT.	DATE	NO.	REASON

FILE NAME = J:\01256\DRAWINGS\PLAN27.dgn
PLOT SCALE = 50.0000 '/ PLOT DRV = V8I_PDF.pltcfg
PLOT DATE = 8/22/2011
PLOT TIME = 7:23:46 PM
OPERATOR = amandah

PROFILE — NOTE BOOK / NO. — SURVEYED / PLOTTED / GRADES CHECKED / B.M. NOTED / STRUCTURE NOTAT'NS CH'KD — BY — DATE

CHECKS		
INT.	DATE	REASON

IDOTPP-50 - 1:50 8/07/00

T.R. 120 (850E) JASPER COUNTY