F.A.P. RTE.	SECTION	COUNTY	TOTAL SHEETS	SHEET NO.
95	*	JASPER	546	95
STA. 710+00.00		TO STA. 740+00.00		
FED. ROAD DIST. NO.	ILLINOIS	FED. AID PROJECT		

*(5,6)Y,RS-2,6BR-7
CONTRACT NO. 94437

STAGE 1 CONSTRUCTION SCHEDULE

(FOR INFORMATION ONLY)

STAGE I

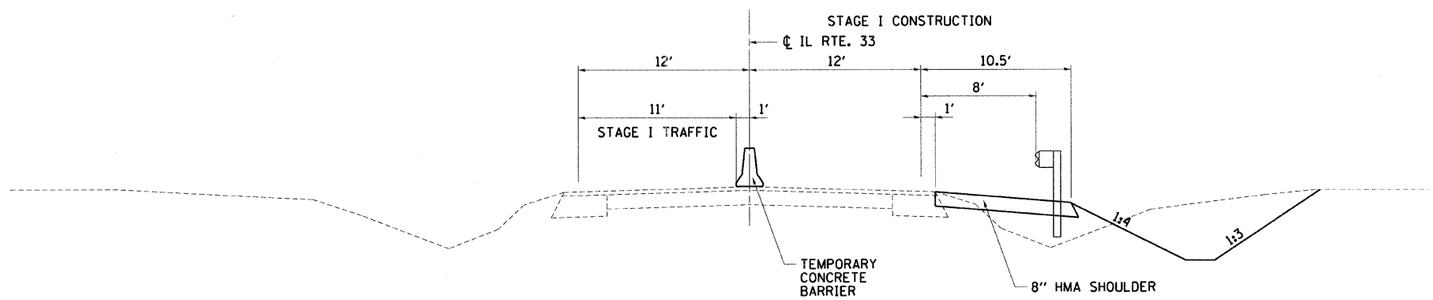

STAGING TYPICAL SECTION
STA. 723+85 TO 733+65

TEMPORARY CONCRETE BARRIER

RT. STA. 725+75 TO STA. 731+75	=	600	FOOT
TOTAL	=	600	FOOT

IMPACT ATTENUATORS, TEMPORARY (NON-REDIRECTIVE), TEST LEVEL 2

EAST END - STA. 725+75, RT.	=	1	EACH
WEST END - STA. 731+75, RT.	=	1	EACH
TOTAL	=	2	EACH

PAVEMENT REMOVAL

RT. STA. 728+90.45 TO STA. 729+49.85	=	63	SQ. YD.
RT. STA. 729+95.13 TO STA. 730+54.55	=	63	SQ. YD.
TOTAL	=	126	SQ. YD.

GUARDRAIL REMOVAL

RT. STA. 728+19 TO STA. 729+45	=	126	FOOT
RT. STA. 730+31 TO STA. 735+72	=	541	FOOT
TOTAL	=	667	FOOT

TEMPORARY PAVEMENT MARKING LINE - 4" ***

LT. STA. 723+85 TO STA. 733+65 (SOLID YELLOW)	=	980	FOOT
RT. STA. 723+85 TO STA. 733+65 (SOLID YELLOW)	=	980	FOOT
TOTAL	=	1,960	FOOT

TEMPORARY PAVEMENT MARKING LINE - 24" ***

RT. STA. 723+85	=	12	FOOT
LT. STA. 733+65	=	12	FOOT
TOTAL	=	24	FOOT

WORK ZONE PAVEMENT MARKING REMOVAL

STA. 723+85 TO STA. 733+65	=	81	SQ. FT. *
RT. STA. 723+85 TO STA. 733+65	=	647	SQ. FT. **
TOTAL	=	728	SQ. FT.

HOT-MIX ASPHALT SHOULDERS 8"

RT. STA. 723+85 TO STA. 733+65	=	944	SQ. YD.
TOTAL	=	944	SQ. YD.

TEMPORARY BRIDGE TRAFFIC SIGNALS

STAGE 1 AND STAGE 2	=	1	EACH
TOTAL	=	1	EACH

STEEL PLATE BEAM GUARDRAIL, TYPE A

RT. STA. 726+20.77. TO STA. 728+95.77.	=	275	FOOT
RT. STA. 730+72.34. TO STA. 732+59.84.	=	187.5	FOOT
TOTAL	=	462.5	FOOT

TRAFFIC BARRIER TERMINAL, TYPE 6

RT. STA. 728+95.77. TO STA. 729+38.93.	=	1	EACH
RT. STA. 730+29.18. TO STA. 730+72.34.	=	1	EACH
TOTAL	=	2	EACH

TRAFFIC BARRIER TERMINAL, TYPE 1, SPECIAL (TANGENT)

RT. STA. 725+70.77. TO STA. 726+20.77.	=	1	EACH
RT. STA. 732+59.84. TO STA. 733+09.84.	=	1	EACH
TOTAL	=	2	EACH

NOTE:

1. SEE SHEET NO. 97 FOR ADDITIONAL QUANTITIES.

* INSTALLED OR REMOVED PRIOR TO STAGE 1 CONSTRUCTION

** REMOVED UPON COMPLETION OF STAGE 1

*** PAID FOR UNDER TRAFFIC CONTROL AND PROTECTION, STANDARD 701321.

DESIGN		
INT.	DATE	REASON

PLOTS & CHECKS			
INT.	DATE	NO.	REASON

CHECKS		
INT.	DATE	REASON

REVISIONS	
NAME	DATE

ILLINOIS DEPARTMENT OF TRANSPORTATION

STAGE 1 CONSTRUCTION SCHEDULE OF QUANTITIES

S.N. 040-0021
FAP ROUTE 95 (IL RTE. 33)
SECTION (5,6)Y,RS-2,6BR-7
JASPER COUNTY

SCALE: VERT. HORIZ.
DATE: 04/15/03

DRAWN BY: BISHOP
DESIGNED BY: COLBROOK
CHECKED BY: COLBROOK

GREENE & BRADFORD, INC. OF SPRINGFIELD
CONSULTING ENGINEERS
3500 CONSTITUTION DRIVE
SPRINGFIELD, ILLINOIS 62707
PROFESSIONAL DESIGN FIRM 184-001073
PROFESSIONAL & STRUCTURAL ENGINEERING CORPORATION
(217) 793-8844, (217) 793-8277 (FX), E-MAIL: - mail@greenebradford.com

COMPUTER FILE NO. STAGE-12 - 30
PROJECT 01256
2/26/10-FAV

IDOTPL-30 1"=30' 8/07/00