F.A.P. RTE.	SECTION	COUNTY	TOTAL SHEETS	SHEET NO.
95	*	JASPER	546	107
STA. 925+00.00		TO STA. 955+00.00		
FED. ROAD DIST. NO.	ILLINOIS	FED. AID PROJECT		

*(5,6)Y,RS-2,6BR-7
CONTRACT NO. 94437

DESIGN		
INT.	DATE	REASON

PLOTS & CHECKS			
INT.	DATE	NO.	REASON

CHECKS		
INT.	DATE	REASON

REVISIONS	
NAME	DATE

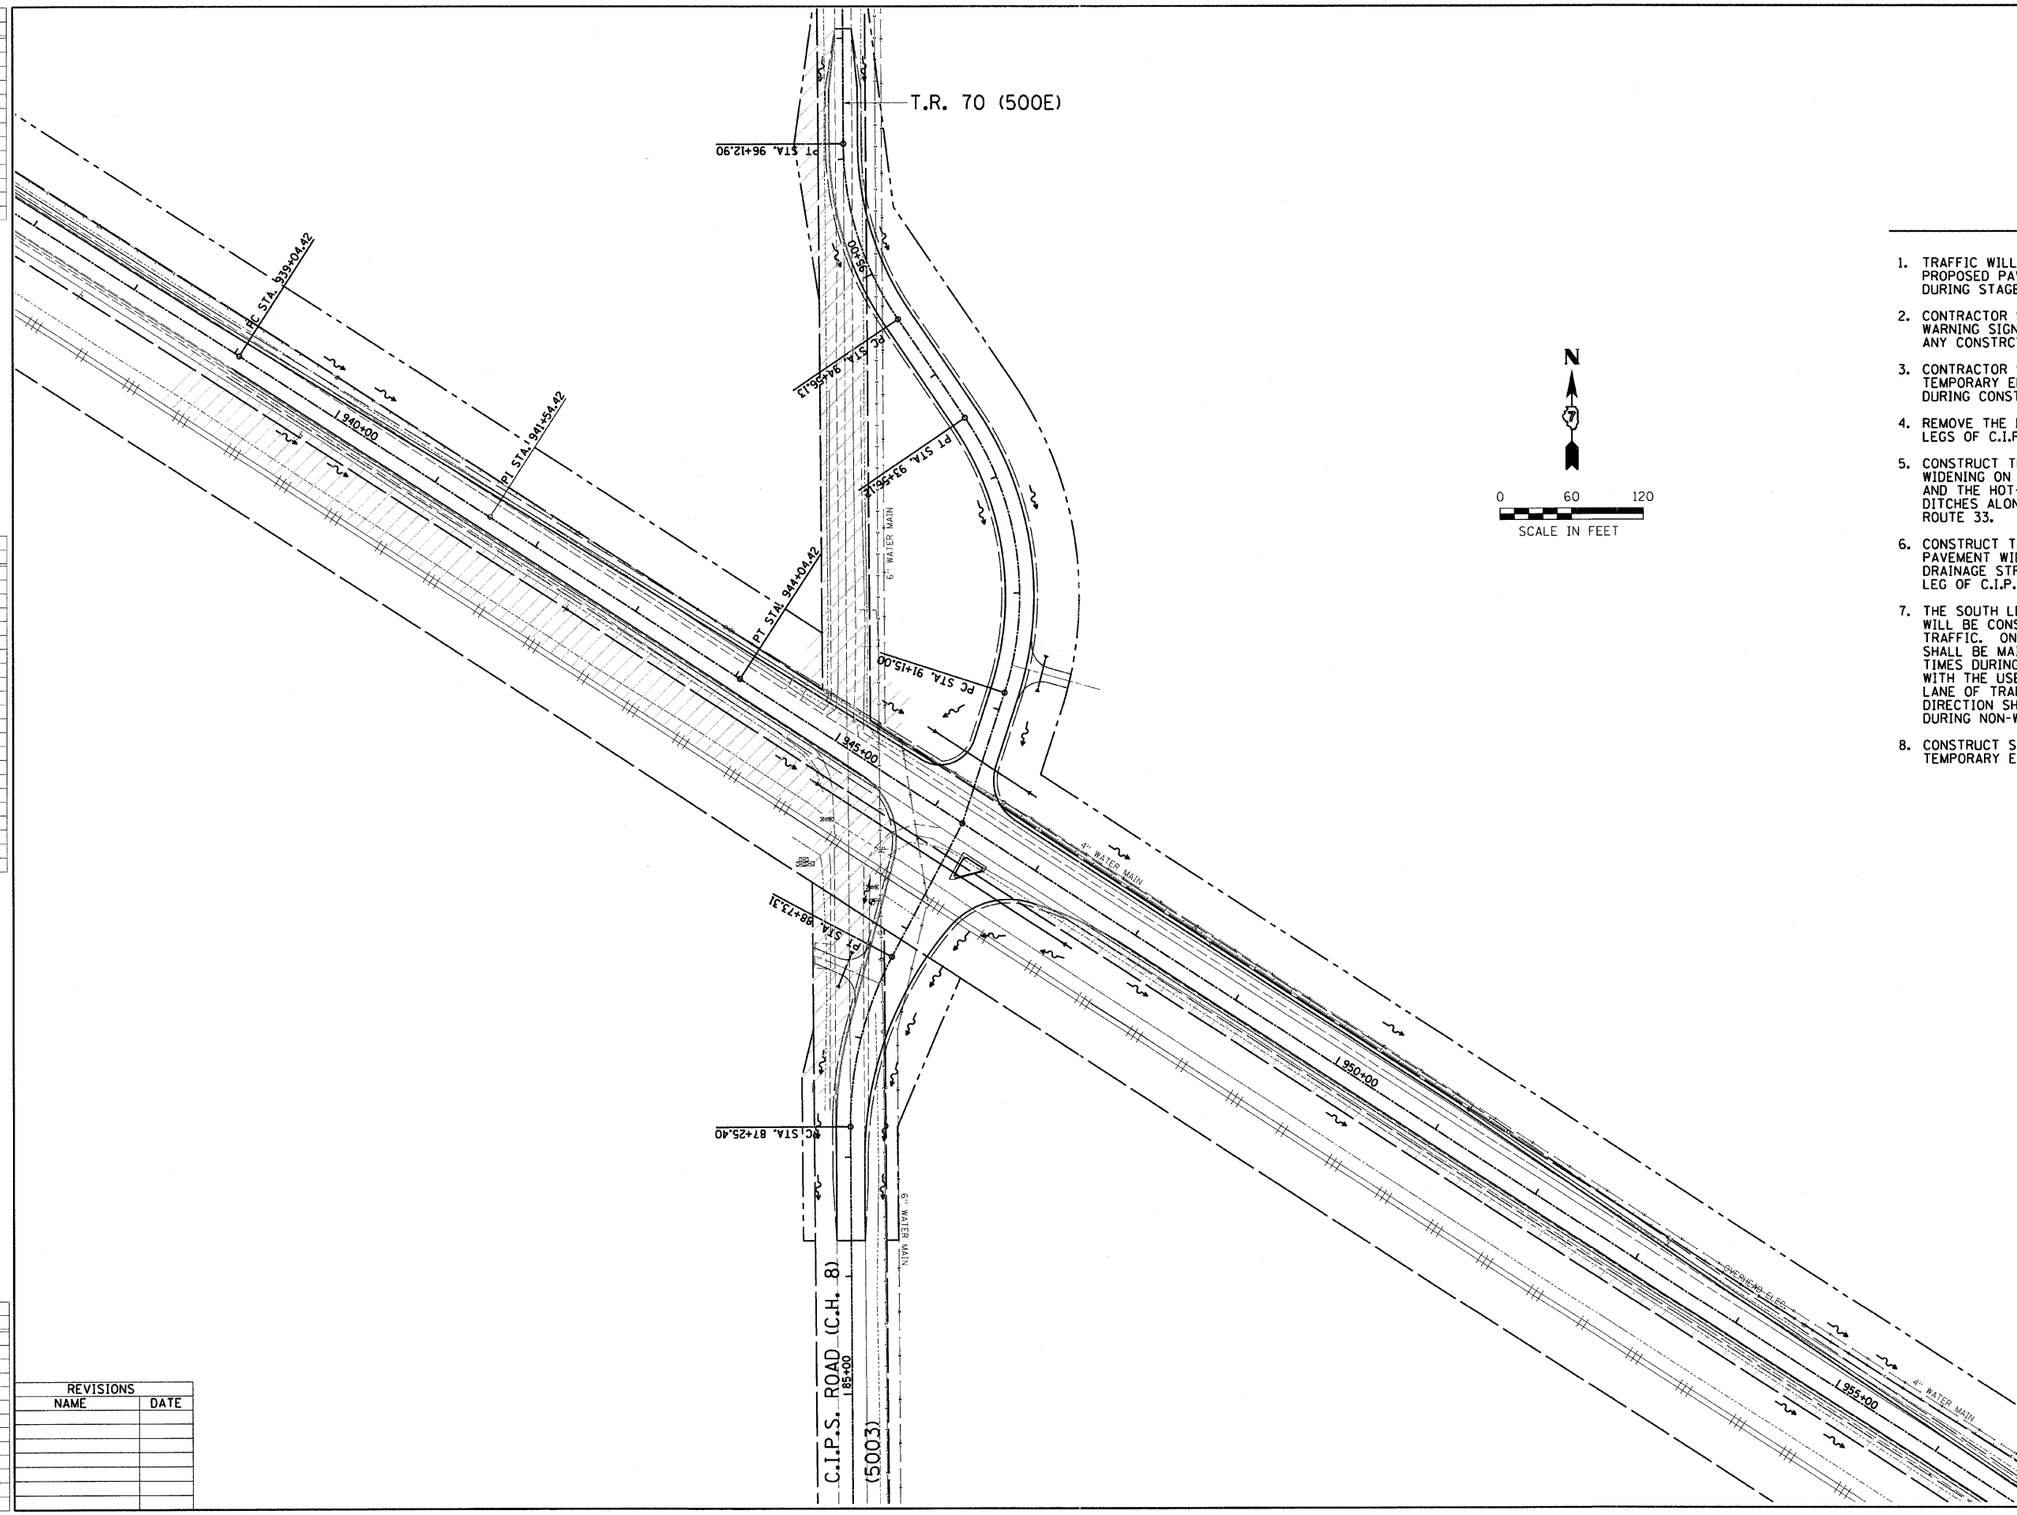

STAGE 2

1. TRAFFIC WILL BE SHIFTED TO THE PROPOSED PAVEMENT CONSTRUCTED DURING STAGE 1 AS SHOWN.
2. CONTRACTOR SHALL PLACE ALL ADVANCED WARNING SIGNAGE PRIOR TO BEGINNING ANY CONSTRCTION. (SEE STANDARD 701326.)
3. CONTRACTOR SHALL PROVIDE AND MAINTAIN TEMPORARY ENTRANCES WHERE REQUIRED DURING CONSTRUCTION.
4. REMOVE THE EXISTING NORTH AND SOUTH LEGS OF C.I.P.S. ROAD PAVEMENT.
5. CONSTRUCT THE REMAINING PAVEMENT WIDENING ON THE NORTH SIDE OF IL RTE 33 AND THE HOT-MIX ASPHALT SHOULDERS AND DITCHES ALONG THE SOUTH SIDE OF ILLINOIS ROUTE 33.
6. CONSTRUCT THE REMAINING PAVEMENT, PAVEMENT WIDENING, DITCHES AND DRAINAGE STRUCTURES ON THE SOUTH LEG OF C.I.P.S. ROAD.
7. THE SOUTH LEG OF C.I.P.S. ROAD WILL BE CONSTRUCTED UNDER TRAFFIC. ONE LANE OF TRAFFIC SHALL BE MAINTAINED AT ALL TIMES DURING WORKING HOURS WITH THE USE OF FLAGGERS. ONE LANE OF TRAFFIC IN EACH DIRECTION SHALL BE MAINTAINED DURING NON-WORKING HOURS.
8. CONSTRUCT SEEDING, MULCH AND TEMPORARY EROSION CONTROL.

ILLINOIS DEPARTMENT OF TRANSPORTATION

STAGE 2 CONSTRUCTION PLAN OVERVIEW C.I.P.S. ROAD CONSTRUCTION

FAP ROUTE 95 (IL RTE. 33)
SECTION (5,6)Y,RS-2,6BR-7
JASPER COUNTY

SCALE: VERT. HORIZ.
DATE: 04/15/03

DRAWN BY: BISHOP
DESIGNED BY: COLBROOK
CHECKED BY: COLBROOK

GREENE & BRADFORD, INC. OF SPRINGFIELD
CONSULTING ENGINEERS
INDUSTRIAL DESIGN
SPRINGFIELD, ILLINOIS 62707
PROJECT MANAGEMENT CONSTRUCTION MANAGEMENT
PROFESSIONAL DESIGN FIRM 184-000153
(217) 793-8841, (217) 793-5227 (FL E-MAIL: " ccb@gb-engineers-dsf-ccf.or.f.com

COMPUTER FILE NO. STAGE-14 - 60
PROJECT 01256
2/26/10-FAV

IDOTPL-50 1"=50' 8/07/00

STAGE CONSTRUCTION - T.R. 70 (500E) AND C.I.P.S ROAD (C.H. 8) (500E) - JASPER COUNTY