F.A.P. RTE.	SECTION	COUNTY	TOTAL SHEETS	SHEET NO.
95	*	JASPER	546	130
STA. 2245+00.00	TO STA. 1255+00.00			
FED. ROAD DIST. NO.	ILLINOIS	FED. AID PROJECT		

*(5,6)Y,RS-2,6BR-7
CONTRACT NO. 94437

N

0 20 40
SCALE IN FEET

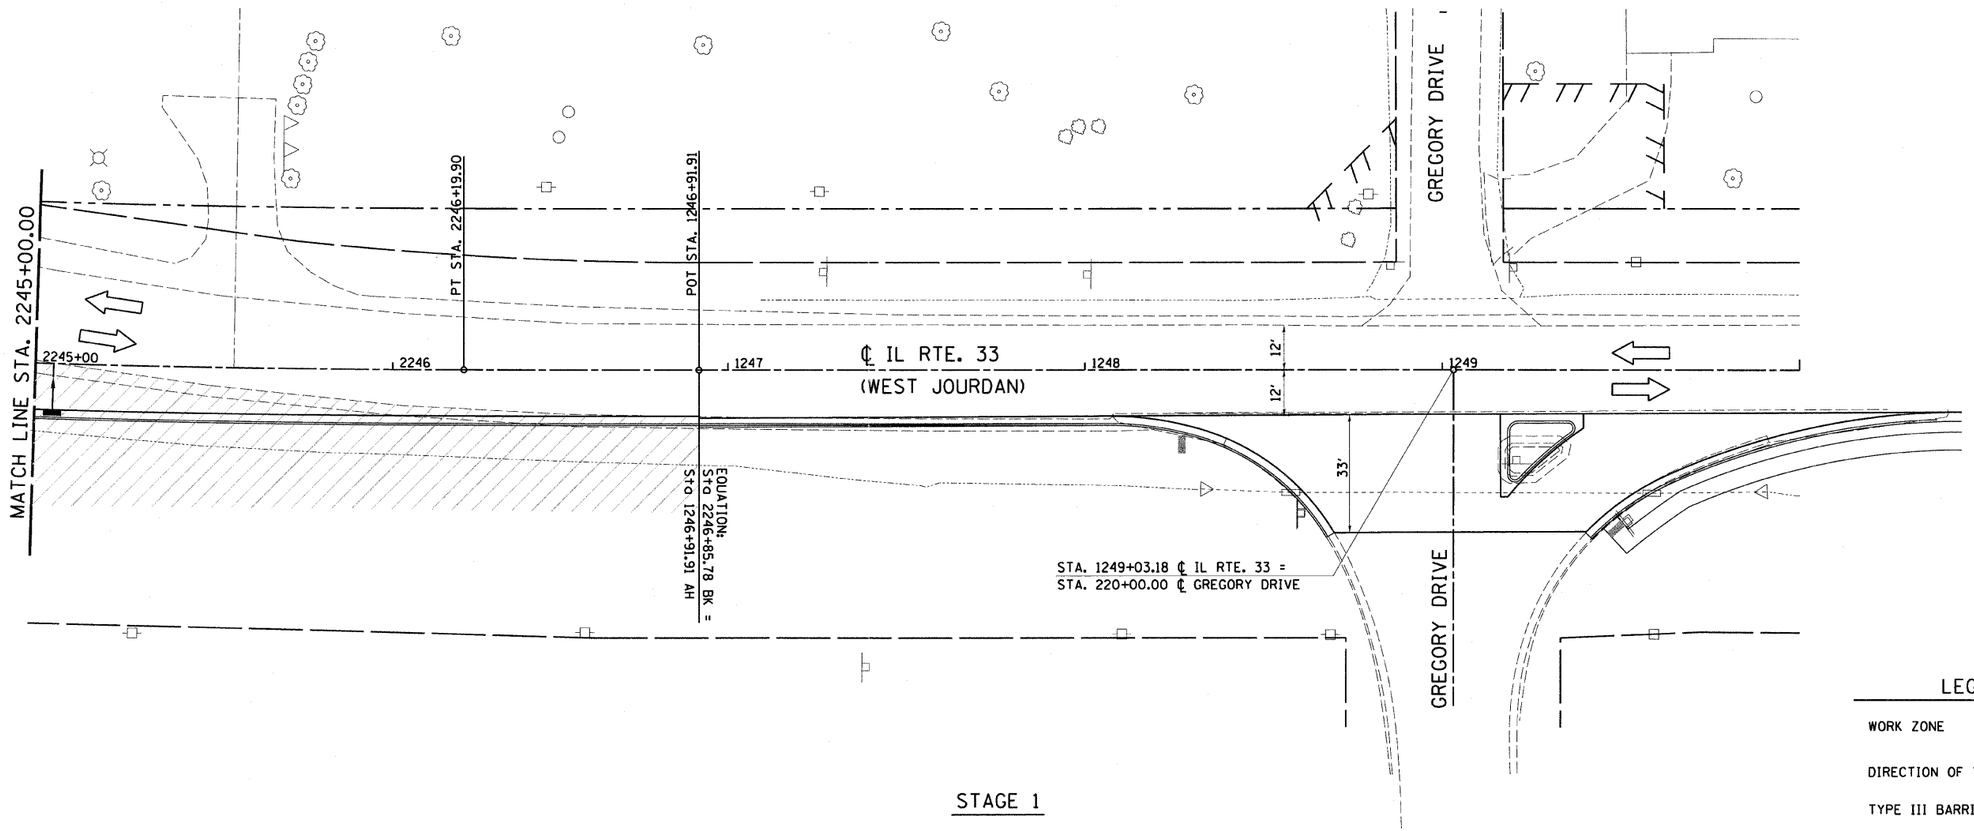

STAGE 1

LEGEND

WORK ZONE

DIRECTION OF TRAFFIC

TYPE III BARRICADE

DESIGN		
INT.	DATE	REASON

PLOTS & CHECKS			
INT.	DATE	NO.	REASON

CHECKS		
INT.	DATE	REASON

REVISIONS	
NAME	DATE

ILLINOIS DEPARTMENT OF TRANSPORTATION

STAGE 1 CONSTRUCTION PLAN
RELOCATION IN NEWTON

FAP ROUTE 95 (IL RTE. 33)
SECTION (5,6)Y,RS-2,6BR-7
JASPER COUNTY

SCALE: VERT.
HORIZ.
DATE: 04/15/03

DRAWN BY: BISHOP
DESIGNED BY: COLBROOK
CHECKED BY: COLBROOK

GREENE & BRADFORD, INC.
OF SPRINGFIELD
CONSULTING ENGINEERS
1000 SOUTH 2ND STREET
SPRINGFIELD, ILLINOIS 62757
PROFESSIONAL DESIGN FIRM NO. 184-000119
PROFESSIONAL DESIGN FIRM NO. 184-000119 CORPORATION
(217) 753-8814, (217) 753-8227 (FAX) E-MAIL: COMPANY@GBSPRINGFIELD.COM

COMPUTER FILE NO.
STAGE-08 - 20

PROJECT 01256
3/15/10-MDS

IDOTPL-20 1"=20' 8/07/00

STAGE CONSTRUCTION - RELOCATION IN NEWTON (IL RTE. 33) - JASPER COUNTY