F.A.P. RTE.	SECTION	COUNTY	TOTAL SHEETS	SHEET NO.
95	*	JASPER	546	139
STA. 685+00.00		TO STA. 710+00.00		
FED. ROAD DIST. NO.	ILLINOIS	FED. AID PROJECT		

*(5,6)Y,RS-2,6BR-7
CONTRACT NO. 94437

DESIGN		
INT.	DATE	REASON

PLOTS & CHECKS			
INT.	DATE	NO.	REASON

CHECKS		
INT.	DATE	REASON

EROSION CONTROL

LOCATION	TEMPORARY DITCH CHECKS	INLET AND PIPE PROTECTION
	FOOT	EACH
STA. 689+40, LT.		1
STA. 689+58, RT.		1
STA. 689+85, LT.	10	
STA. 689+95, RT.	10	
STA. 691+00, LT.	10	
STA. 691+00, RT.	10	
TOTALS	40	2

LEGEND

- INLET AND PIPE PROTECTION
- TEMPORARY DITCH CHECK
- PERIMETER EROSION BARRIER
- SEEDING, CLASS 1
- SEEDING, CLASS 2
- SEEDING, CLASS 5 (SPECIAL)
- EROSION CONTROL BLANKET
- TURF REINFORCEMENT MAT

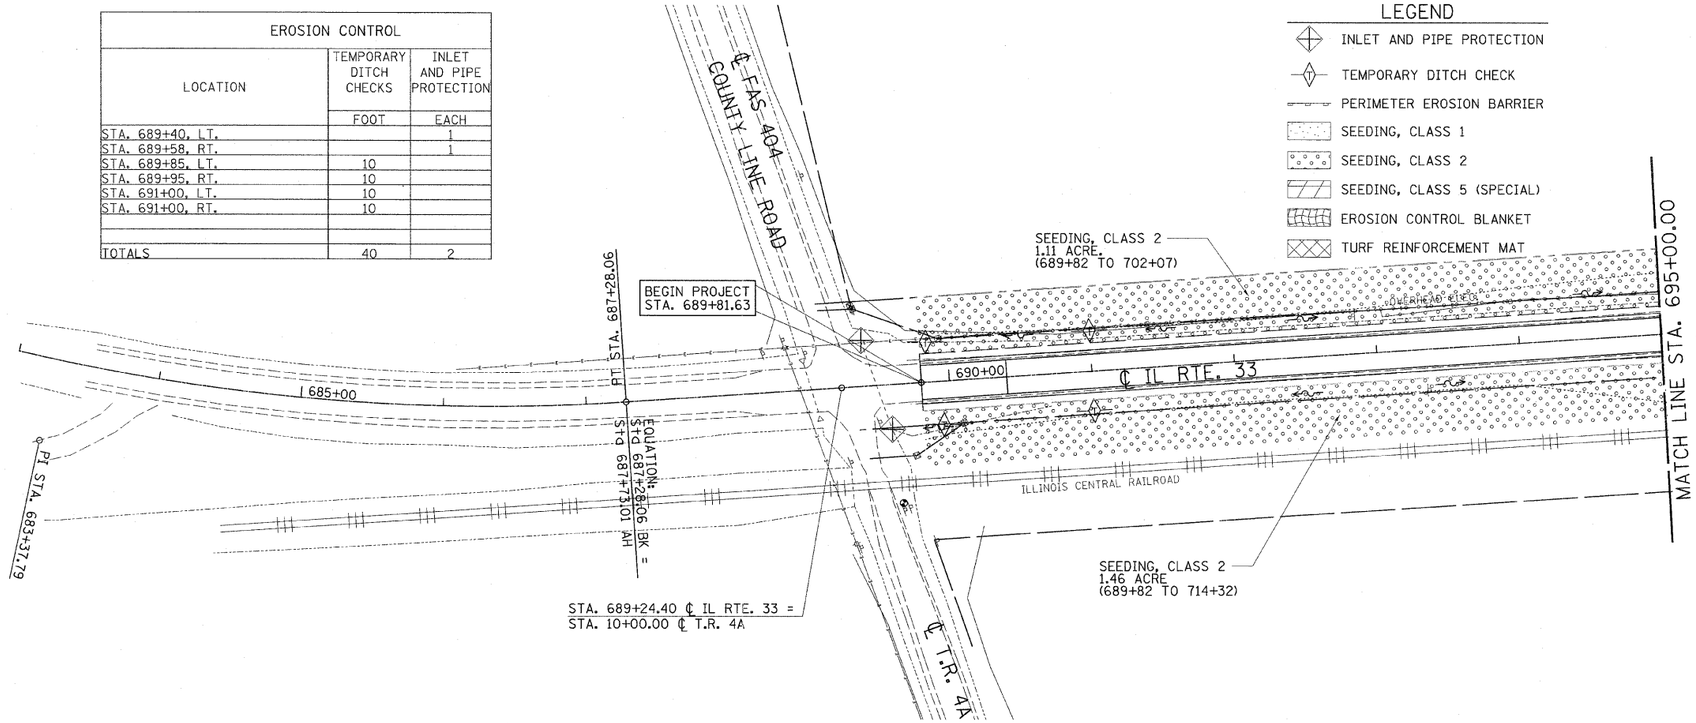

0 50 100
SCALE IN FEET

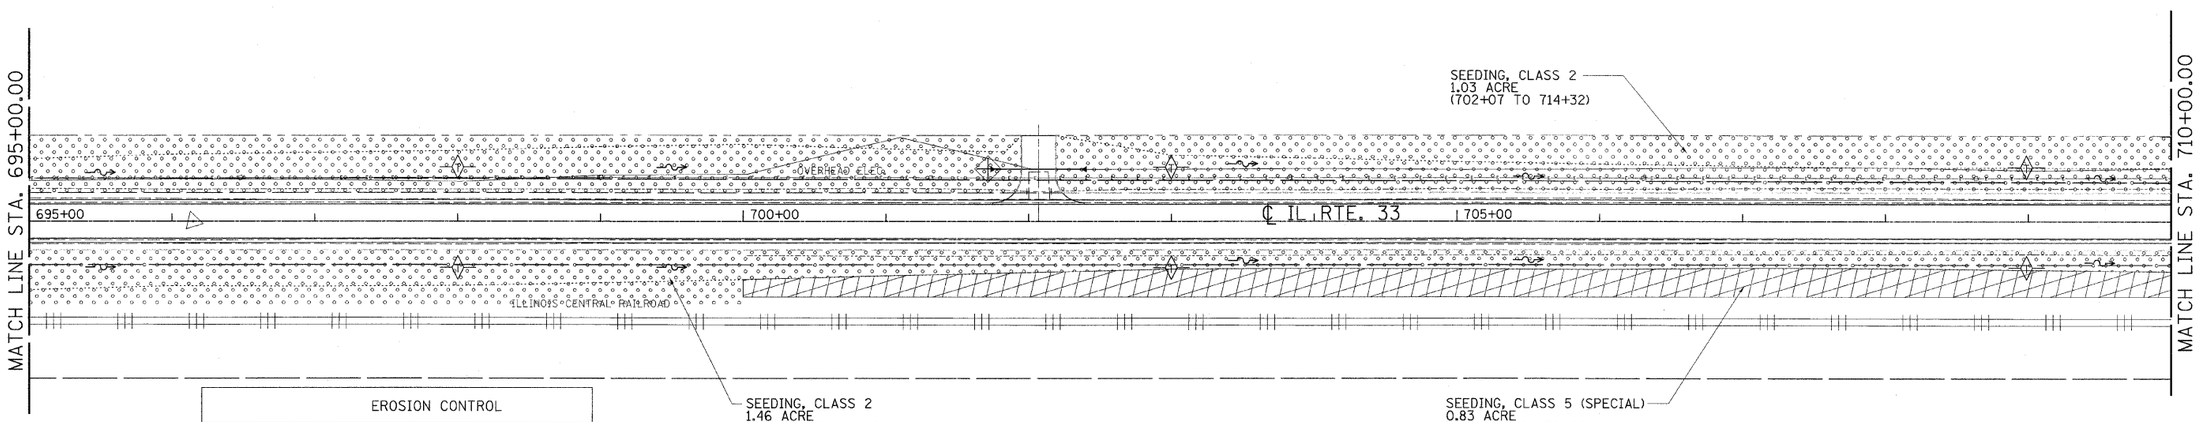

EROSION CONTROL

LOCATION	TEMPORARY DITCH CHECKS	INLET AND PIPE PROTECTION
	FOOT	EACH
STA. 698+00, LT.	10	
STA. 698+00, RT.	10	
STA. 701+80, LT.		1
STA. 703+00, LT.	10	
STA. 703+00, RT.	10	
STA. 709+00, LT.	10	
STA. 709+00, RT.	10	
TOTALS	60	1

REVISIONS	
NAME	DATE
MDS	9/3/09
ADD SEED, CL 5	

ILLINOIS DEPARTMENT OF TRANSPORTATION

EROSION AND SEDIMENT CONTROL PLANS

FAP ROUTE 95 (IL RTE. 33)
SECTION (5,6)Y,RS-2,6BR-7
JASPER COUNTY

SCALE: VERT.
HORIZ.
DATE: 09/16/02

DRAWN BY: BISHOP
DESIGNED BY: COLBROOK
CHECKED BY: COLBROOK

GREENE & BRADFORD, INC.
(OF SPRINGFIELD)
CONSULTING ENGINEERS
1000 SOUTH 2ND STREET
SPRINGFIELD, ILLINOIS 62707
PROFESSIONAL DESIGN FIRM NO. 184-0021
PROFESSIONAL & STRUCTURAL ENGINEERING CONSULTING
(217) 732-8844, (217) 732-6227 (FILE MAN) - cadmgr@greenebradford.com

COMPUTER FILE NO. EC-01 - 50
PROJECT 01256
2/26/10-FAV

IDOTPL-50 1"=50' 8/07/00

F.A.P. ROUTE 95 (IL RTE. 33) JASPER COUNTY