DESIGN		
INT.	DATE	REASON

PLOTS & CHECKS			
INT.	DATE	NO.	REASON

CHECKS		
INT.	DATE	REASON

F.A.P. RTE.	SECTION	COUNTY	TOTAL SHEETS	SHEET NO.
95	*	JASPER	546	140
STA. 710+00.00		TO STA. 740+00.00		
FED. ROAD DIST. NO.	ILLINOIS	FED. AID PROJECT		

*(5,6)Y,RS-2,6BR-7
CONTRACT NO. 94437

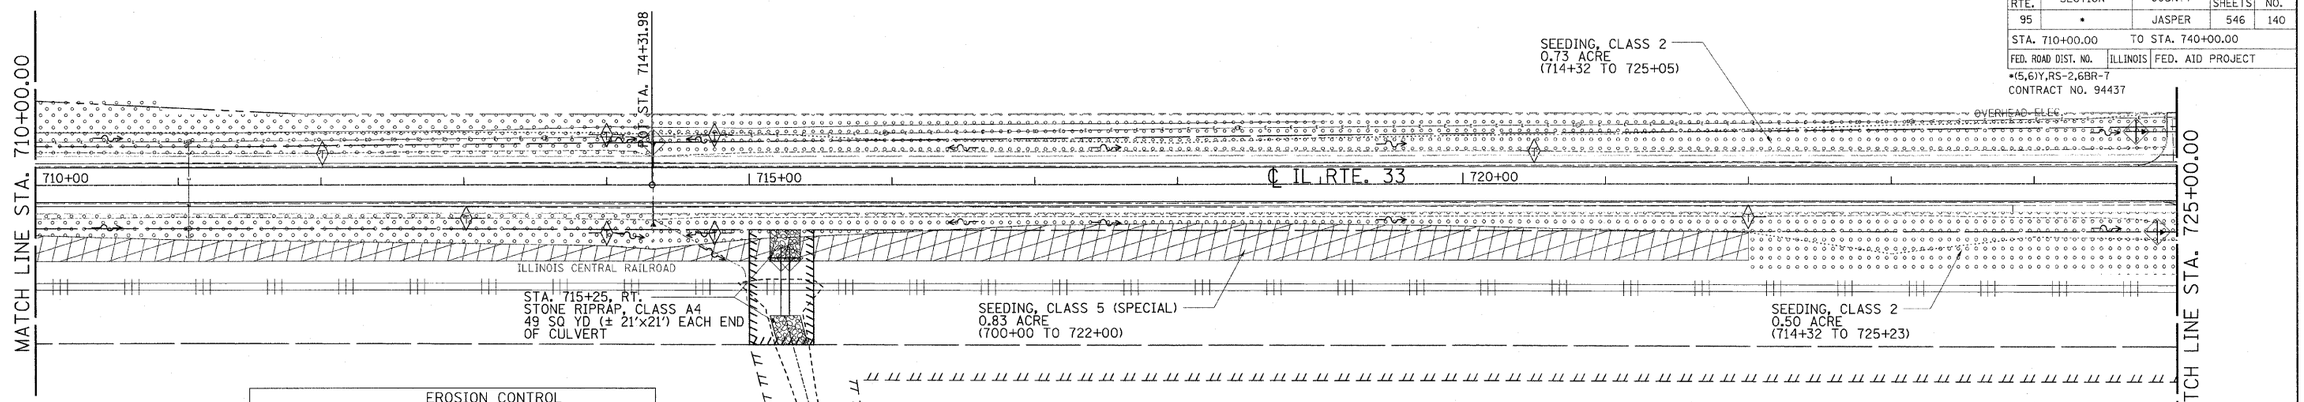

LEGEND

- INLET AND PIPE PROTECTION
- TEMPORARY DITCH CHECK
- PERIMETER EROSION BARRIER
- SEEDING, CLASS 1
- SEEDING, CLASS 2
- SEEDING, CLASS 5 (SPECIAL)
- EROSION CONTROL BLANKET
- TURF REINFORCEMENT MAT

EROSION CONTROL		
LOCATION	TEMPORARY DITCH CHECKS	INLET AND PIPE PROTECTION
	FOOT	EACH
STA. 712+00, LT.	10	
STA. 713+00, RT.	10	
STA. 714+00, LT.	10	
STA. 714+00, RT.	10	
STA. 714+32, LT.		1
STA. 714+75, LT.	10	
STA. 714+75, RT.	10	
STA. 715+25, RT.		2
STA. 720+50, LT.	10	
STA. 722+00, RT.	10	
STA. 724+75, LT.		1
STA. 725+00, RT.		1
TOTALS	80	5

EROSION CONTROL		
LOCATION	TEMPORARY DITCH CHECKS	PERIMETER EROSION BARRIER
	FOOT	FOOT
STA. 726+00 TO STA. 731+00		450
STA. 727+00, LT.	10	
STA. 727+00, RT.	10	
STA. 728+00, RT.	10	
STA. 729+00, LT.	10	
STA. 729+75, LT.	10	
STA. 730+00, LT.	10	
STA. 730+50, LT.	10	
STA. 730+50, RT.	10	
STA. 730+75, RT.	10	
STA. 731+00, RT.	10	

EROSION CONTROL		
LOCATION	TEMPORARY DITCH CHECKS	PERIMETER EROSION BARRIER
	FOOT	FOOT
STA. 731+25, LT.	10	
STA. 732+50, RT.	10	
STA. 734+50, LT.	10	
STA. 734+50, RT.	10	
STA. 739+50, LT.	10	
STA. 739+50, RT.	10	
TOTALS	160	450

N

0 50 100
SCALE IN FEET

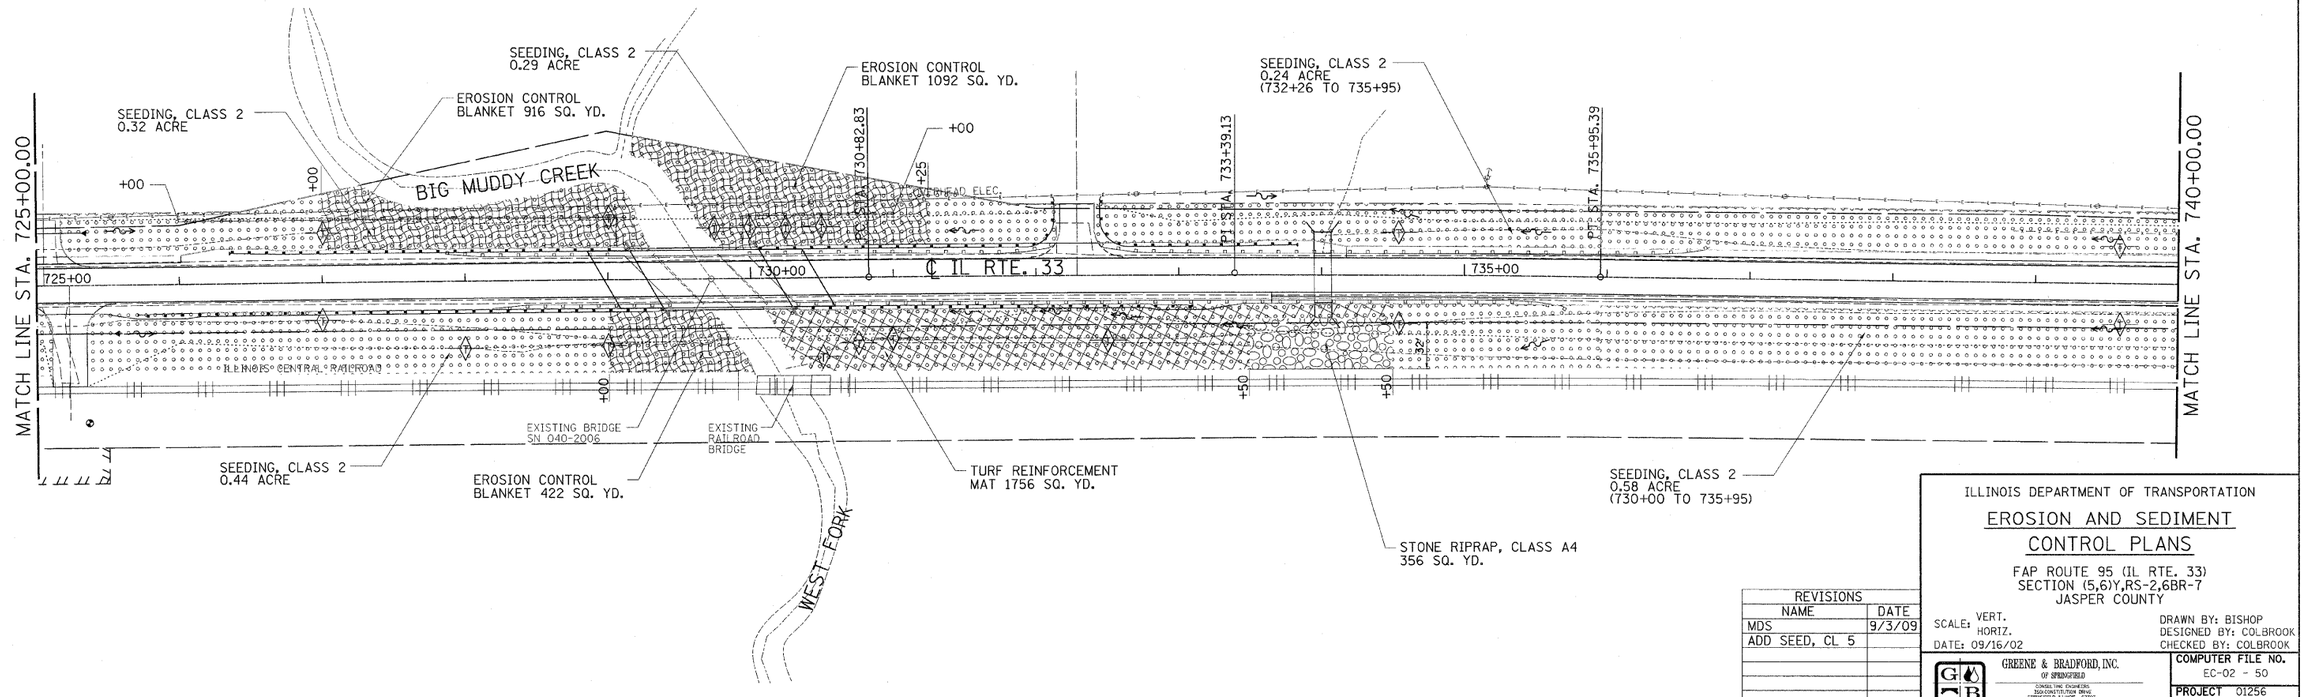

REVISIONS	
NAME	DATE
MDS	9/3/09
ADD SEED, CL 5	

ILLINOIS DEPARTMENT OF TRANSPORTATION

EROSION AND SEDIMENT CONTROL PLANS

FAP ROUTE 95 (IL RTE. 33)
SECTION (5,6)Y,RS-2,6BR-7
JASPER COUNTY

SCALE: VERT.
HORIZ.
DATE: 09/16/02

DRAWN BY: BISHOP
DESIGNED BY: COLBROOK
CHECKED BY: COLBROOK

GREENE & BRADFORD, INC.
OF SPRINGFIELD
CONSULTING ENGINEERS
1500 CONSTITUTION DRIVE
SPRINGFIELD, ILLINOIS 62707
PROFESSIONAL DESIGN FIRM NO. 184-001275
PROFESSIONAL SURVEY CORPORATION
(217) 793-8414, (217) 793-6227 FAX/E-MAIL - mail@greenebradford.com

COMPUTER FILE NO. EC-02 - 50
PROJECT 01256
9/20/10-MDS

IDOTPL-50 1"=50' 8/07/00

F.A.P. ROUTE 95 (IL RTE. 33) JASPER COUNTY