DESIGN		
INT.	DATE	REASON

PLOTS & CHECKS			
INT.	DATE	NO.	REASON

CHECKS		
INT.	DATE	REASON

F.A.P. RTE.	SECTION	COUNTY	TOTAL SHEETS	SHEET NO.
95	•	JASPER	546	143
STA. 800+00.00		TO STA. 815+00.00		
FED. ROAD DIST. NO.	ILLINOIS	FED. AID PROJECT		

•(5,6)Y,RS-2,6BR-7
CONTRACT NO. 94437

LEGEND

- INLET AND PIPE PROTECTION
- TEMPORARY DITCH CHECK
- PERIMETER EROSION BARRIER
- SEEDING, CLASS 1
- SEEDING, CLASS 2
- EROSION CONTROL BLANKET
- TURF REINFORCEMENT MAT

N

0 50 100
SCALE IN FEET

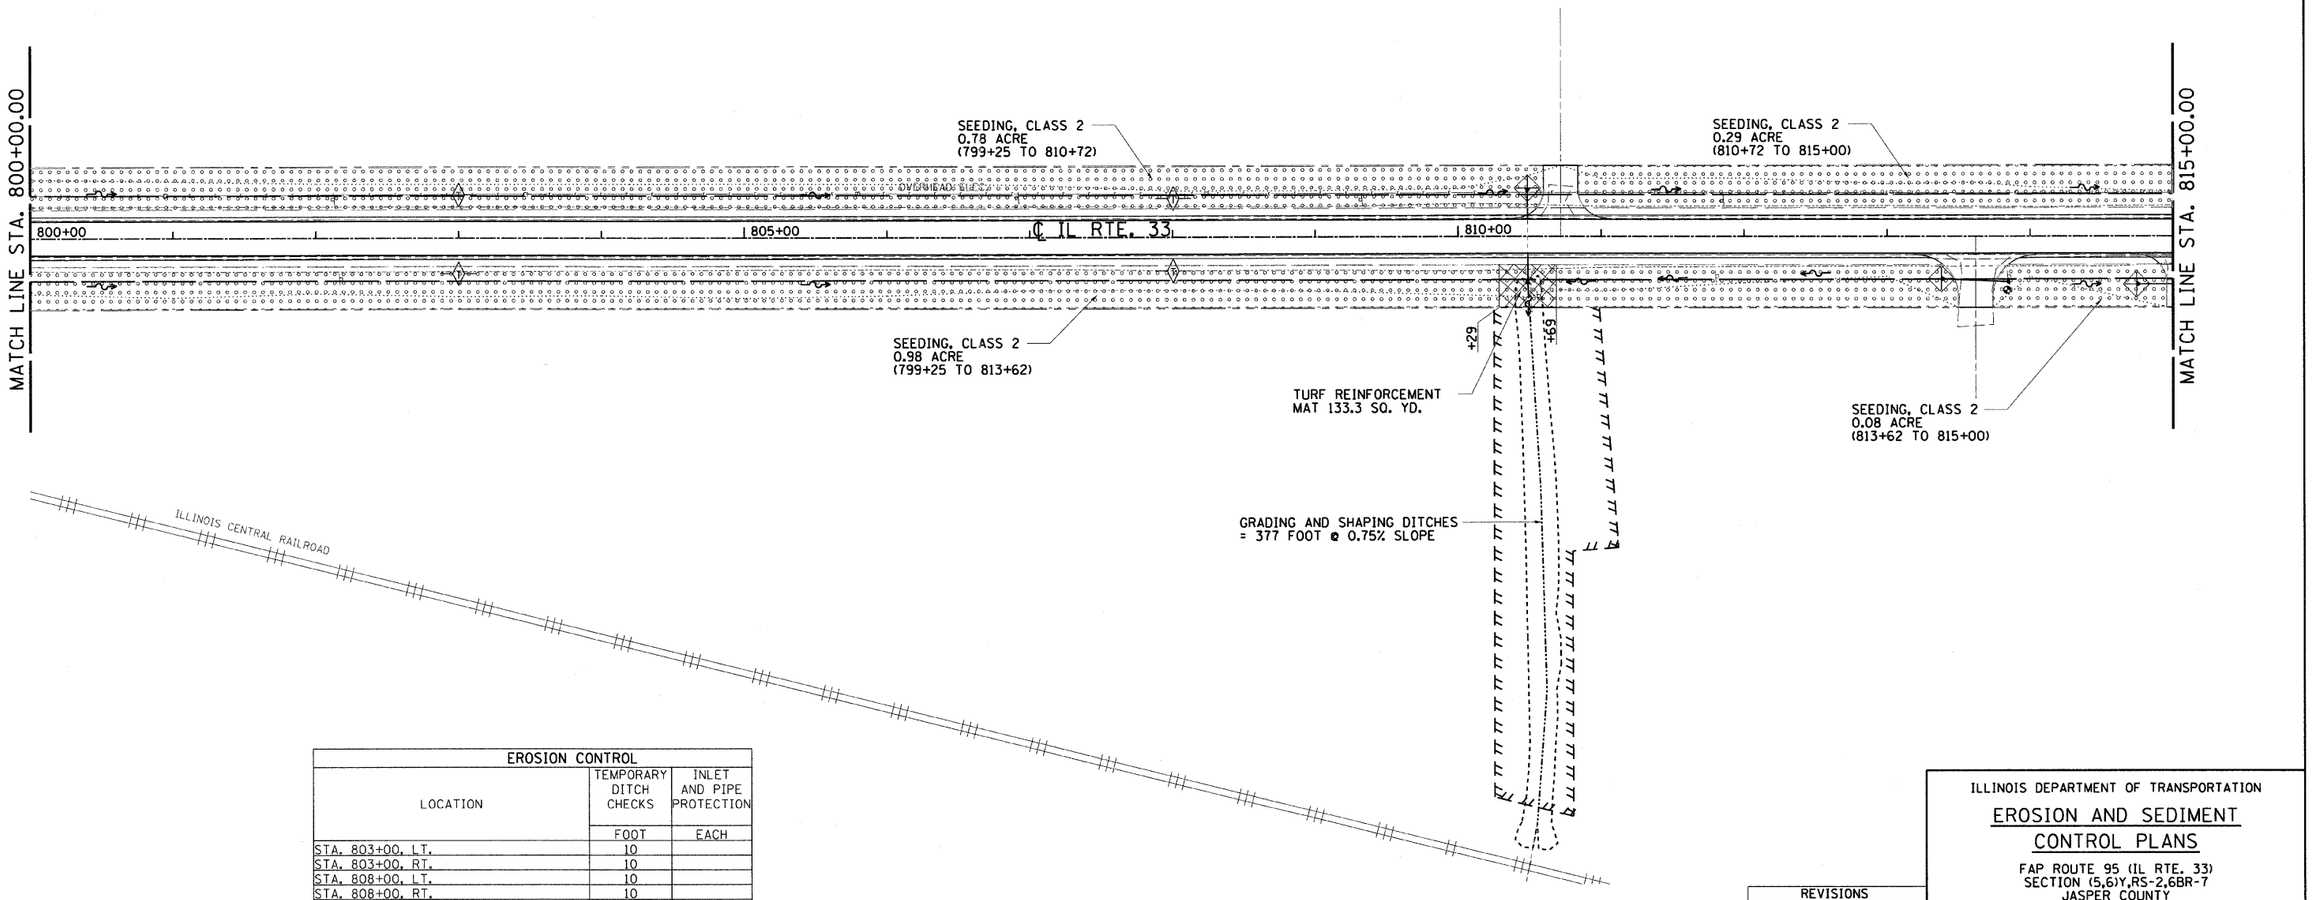

EROSION CONTROL		
LOCATION	TEMPORARY DITCH CHECKS	INLET AND PIPE PROTECTION
	FOOT	EACH
STA. 803+00, LT.	10	
STA. 803+00, RT.	10	
STA. 808+00, LT.	10	
STA. 808+00, RT.	10	
STA. 810+49, LT.		1
STA. 813+38, RT.		1
STA. 814+75, RT.		1
TOTALS	40	3

REVISIONS	
NAME	DATE

ILLINOIS DEPARTMENT OF TRANSPORTATION

EROSION AND SEDIMENT CONTROL PLANS

FAP ROUTE 95 (IL RTE. 33)
SECTION (5,6)Y,RS-2,6BR-7
JASPER COUNTY

SCALE: VERT.
HORIZ.
DATE: 09/16/02

DRAWN BY: BISHOP
DESIGNED BY: COLBROOK
CHECKED BY: COLBROOK

GREENE & BRADFORD, INC.
OF SPRINGFIELD
CIVIL/ENGINEERING
220 COUNTRY SQUARE DRIVE
SPRINGFIELD, ILLINOIS 62707
PROFESSIONAL DESIGN FIRM NO. 184-000178
PROFESSIONAL SERVICE INDUSTRY - DEPARTMENT OF TRANSPORTATION
(217) 793-3844, (217) 793-5221 FILE NAME: D:\DOCS\SPECS\IDOTSTP-SLO.DGN

COMPUTER FILE NO. EC-05 - 50
PROJECT 01256
2/26/10-FAV

IDOTPL-50 1"=50' 8/07/00