F.A.P. RTE.	SECTION	COUNTY	TOTAL SHEETS	SHEET NO.
95	*	JASPER	546	147
STA. 840+00.00		TO STA. 870+00.00		
FED. ROAD DIST. NO.	ILLINOIS	FED. AID PROJECT		

*(5,6)Y,RS-2,6BR-7
CONTRACT NO. 94437

EROSION CONTROL			
LOCATION	TEMPORARY DITCH CHECKS	INLET AND PIPE PROTECTION	PERIMETER EROSION BARRIER
	FOOT	EACH	FOOT
STA. 842+00, RT.	10		
STA. 842+27, LT.		1	
STA. 847+00, LT.	10		
STA. 847+00, RT.	10		
STA. 852+00, LT.	10		
STA. 852+00, RT.	10		
STA. 857+00, LT.	10		
STA. 857+00, RT.	10		
STA. 861+00, RT.	10		
STA. 862+00, LT.	10		
STA. 840+00, RT. TO			1230
STA. 852+20, RT.			
T.R. 155			
STA. 71+50, LT.		1	
TOTALS	90	2	1230

LEGEND

- INLET AND PIPE PROTECTION
- TEMPORARY DITCH CHECK
- PERIMETER EROSION BARRIER
- SEEDING, CLASS 1
- SEEDING, CLASS 2
- SEEDING, CLASS 5 (SPECIAL)
- EROSION CONTROL BLANKET
- TURF REINFORCEMENT MAT

N

0 50 100
SCALE IN FEET

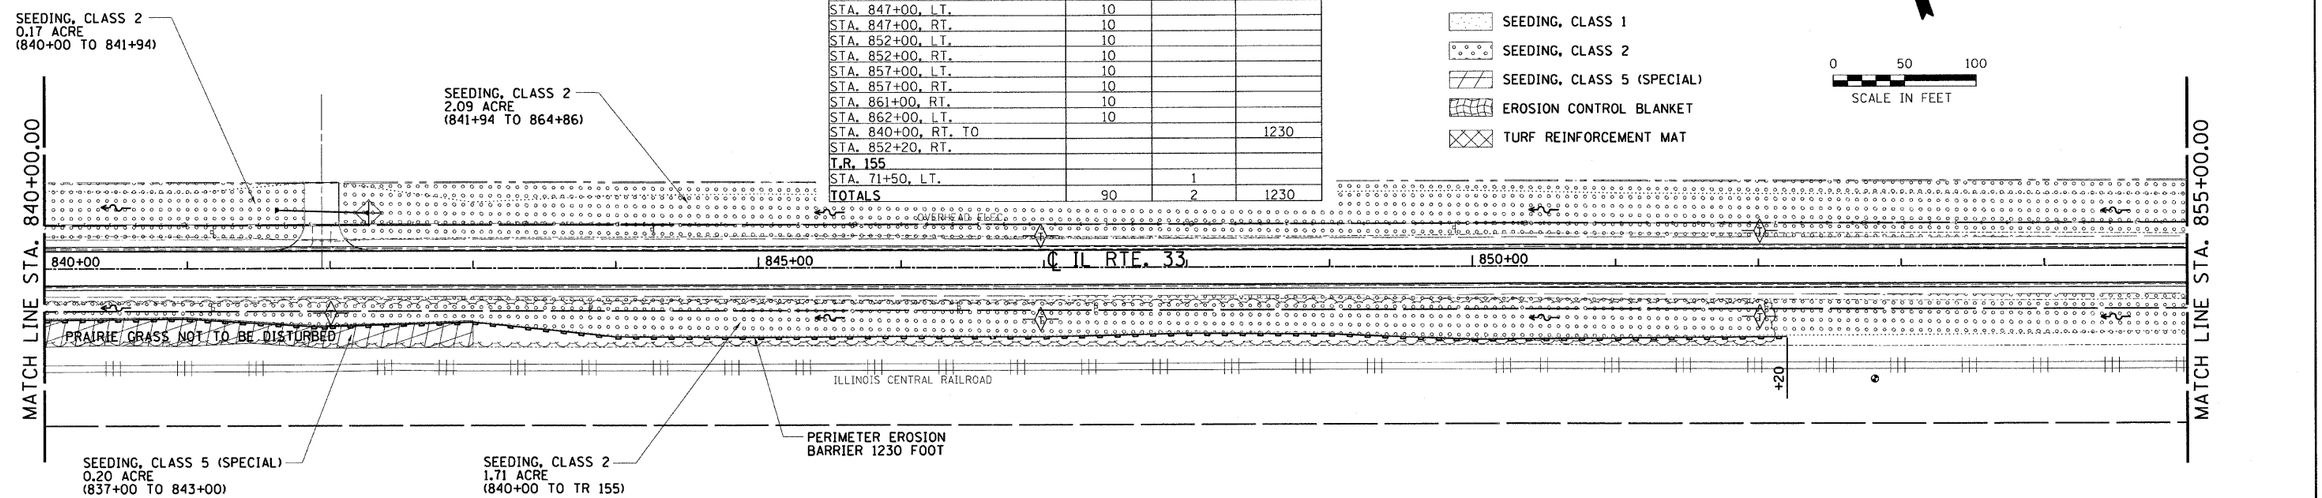

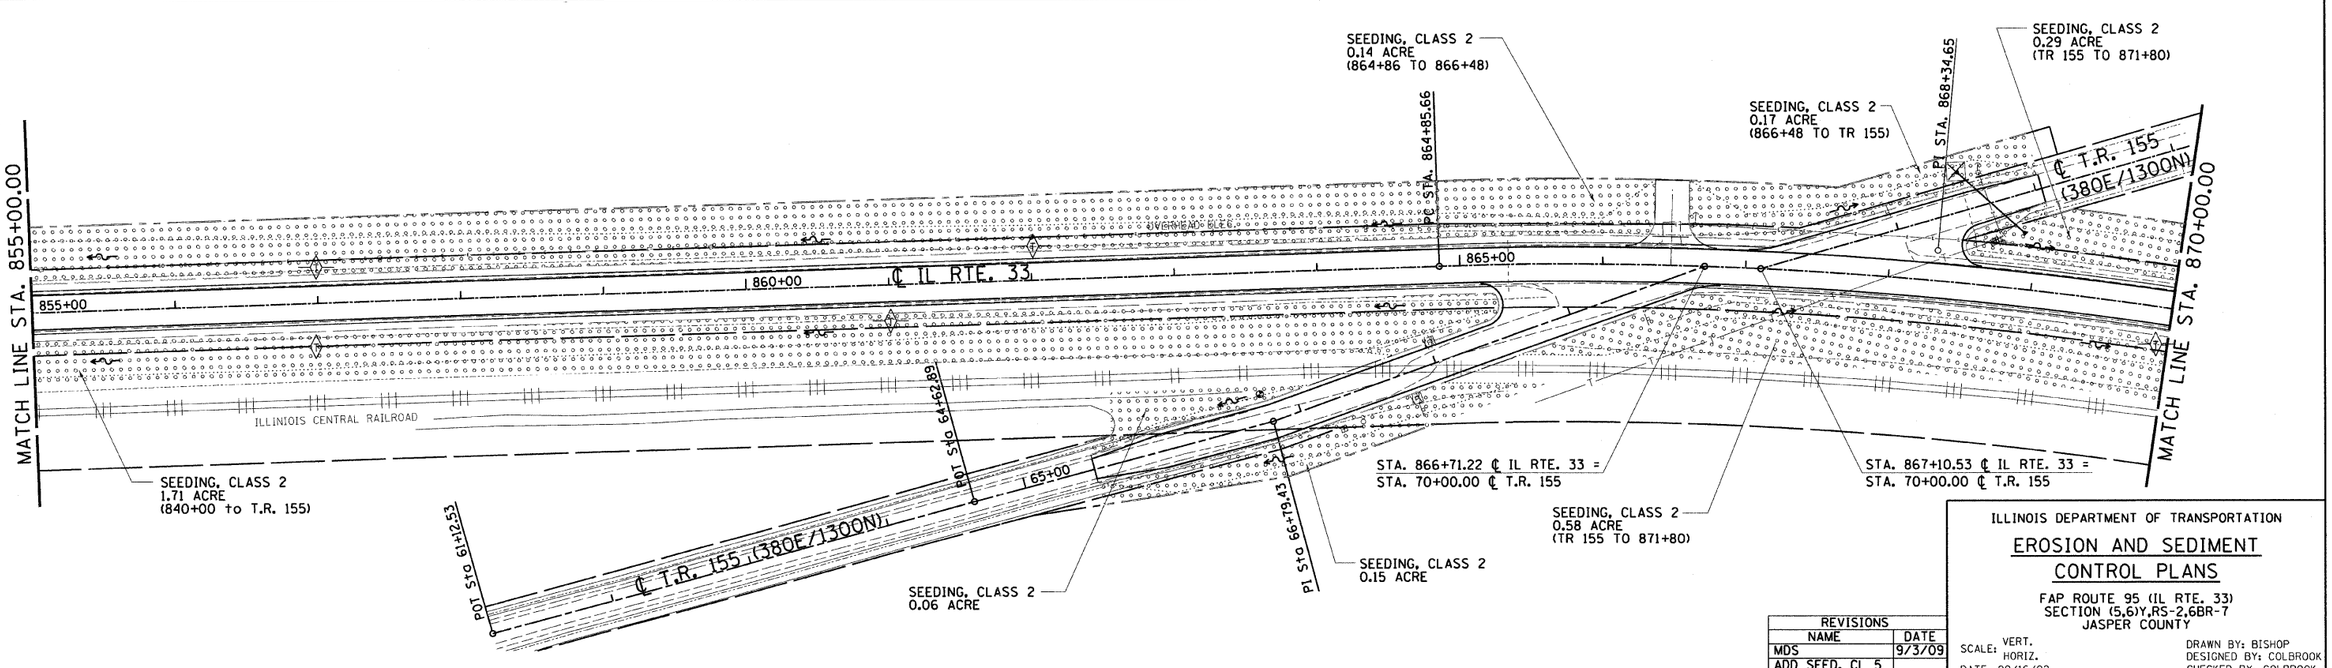

REVISIONS	
NAME	DATE
MDS	9/3/09
ADD SEED, CL 5	

ILLINOIS DEPARTMENT OF TRANSPORTATION

EROSION AND SEDIMENT CONTROL PLANS

FAP ROUTE 95 (IL RTE. 33)
SECTION (5,6)Y,RS-2,6BR-7
JASPER COUNTY

SCALE: VERT. HORIZ.
DATE: 09/16/02

DRAWN BY: BISHOP
DESIGNED BY: COLBROOK
CHECKED BY: COLBROOK

GREENE & BRADFORD, INC.
OF SPRINGFIELD
CONSULTING ENGINEERS
3800 CONSTITUTION DRIVE
SPRINGFIELD, ILLINOIS 62707
PROFESSIONAL DESIGN FIRM NO. 184-000179
PROFESSIONAL & STRUCTURAL ENGINEERING CORPORATION
(217) 793-8844, (217) 793-8227 IFL E-MAIL - cadd@greenebradford.com

COMPUTER FILE NO. EC-09 - 50
PROJECT 01256
2/26/10-FAV

DESIGN		
INT.	DATE	REASON

PLOTS & CHECKS			
INT.	DATE	NO.	REASON

CHECKS		
INT.	DATE	REASON

IDOTPL-50 1"=50' 8/07/00

F.A.P. ROUTE 95 (IL RTE. 33) JASPER COUNTY