F.A.P. RTE.	SECTION	COUNTY	TOTAL SHEETS	SHEET NO.
95	*	JASPER	546	148
STA. 870+00.00		TO STA. 895+00.00		
FED. ROAD DIST. NO.	ILLINOIS	FED. AID PROJECT		

*(5,6)Y,RS-2,6BR-7
CONTRACT NO. 94437

LEGEND

- INLET AND PIPE PROTECTION
- TEMPORARY DITCH CHECK
- PERIMETER EROSION BARRIER
- SEEDING, CLASS 1
- SEEDING, CLASS 2
- EROSION CONTROL BLANKET
- TURF REINFORCEMENT MAT

0 50 100
SCALE IN FEET

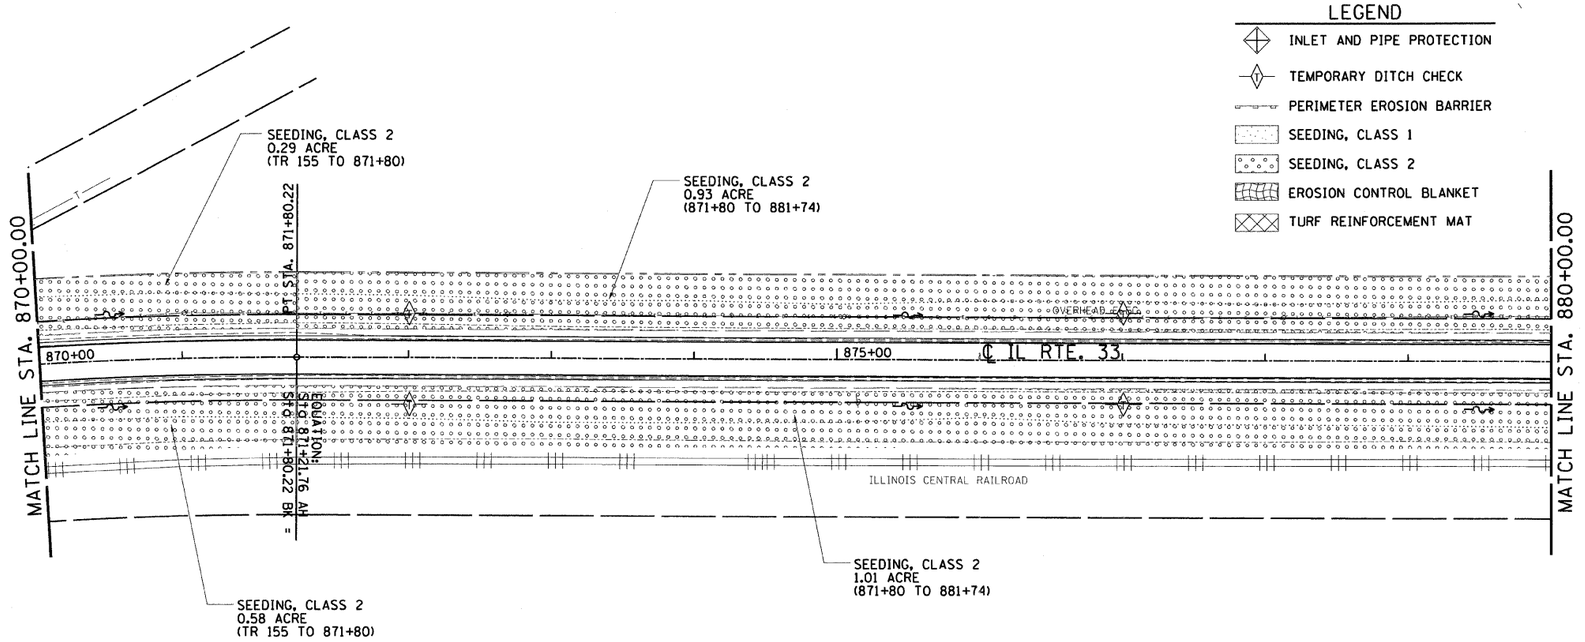

EROSION CONTROL		
LOCATION	TEMPORARY DITCH CHECKS	INLET AND PIPE PROTECTION
	FOOT	EACH
STA. 872+00, LT.	10	
STA. 872+00, RT.	10	
STA. 877+00, LT.	10	
STA. 877+00, RT.	10	
STA. 881+12, LT.		1
STA. 881+57, RT.		1
STA. 882+50, LT.		1
STA. 888+00, LT.	10	
STA. 888+00, RT.	10	
STA. 893+00, LT.	10	
STA. 893+00, RT.	10	
T.R. 56		
STA. 79+20, LT.		1
TOTALS	80	4

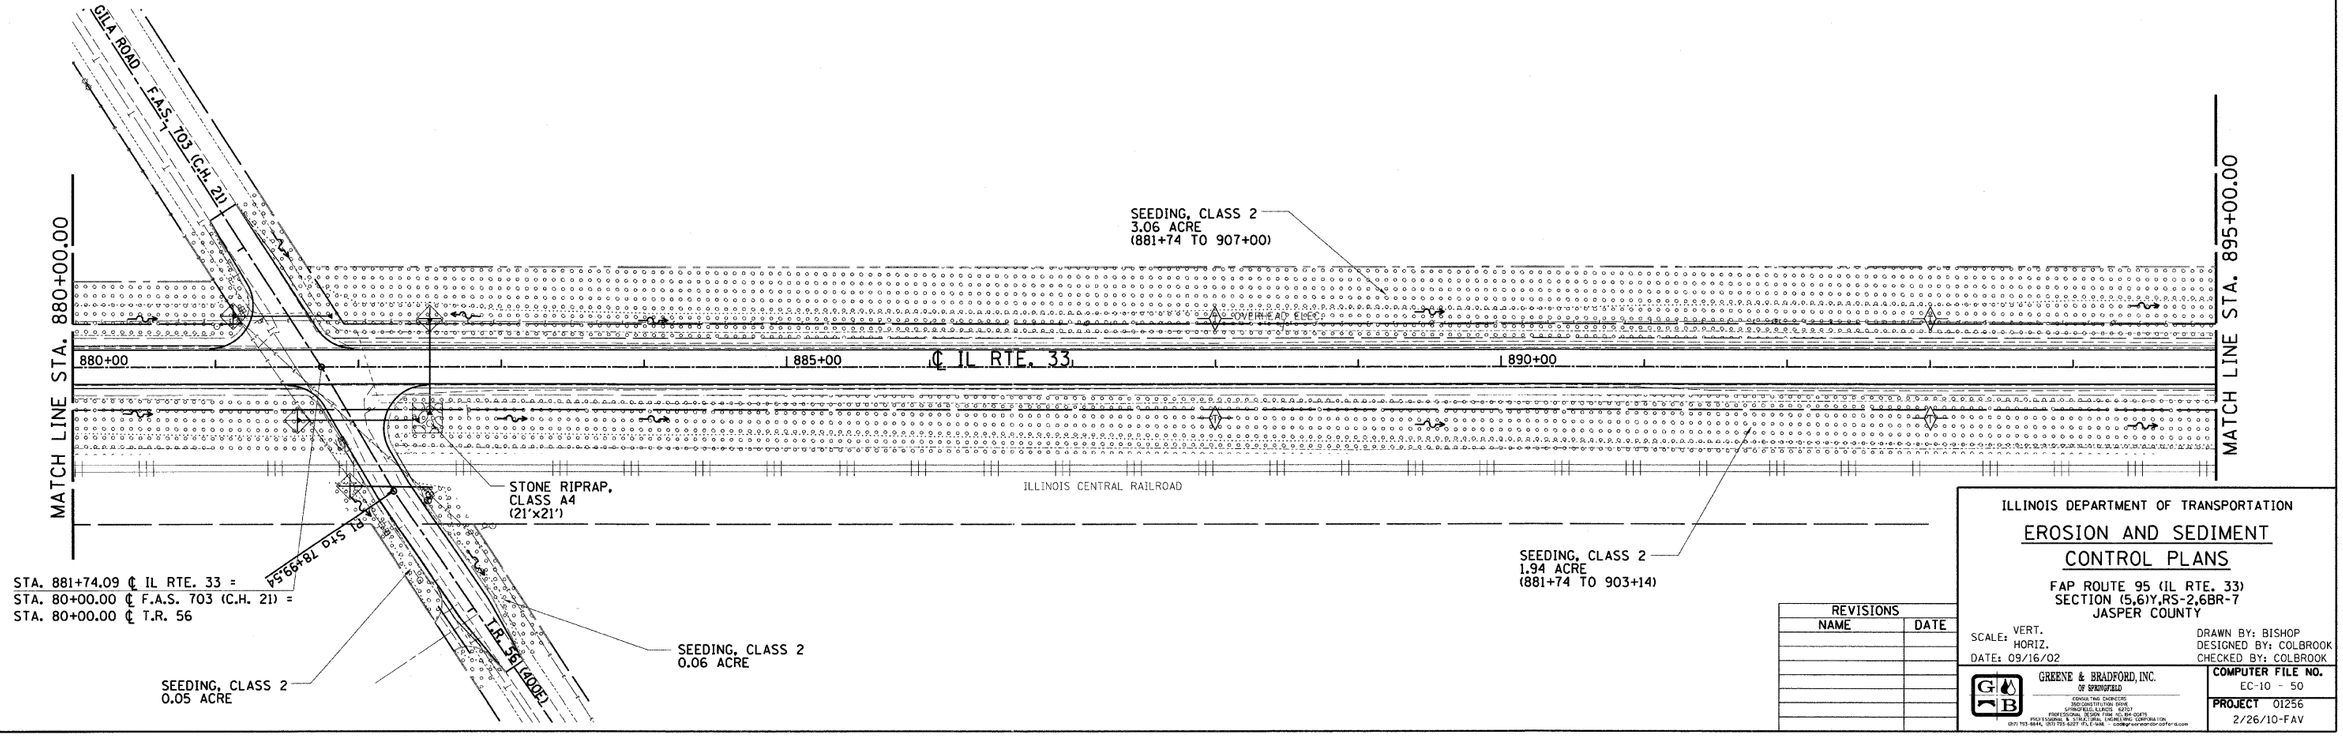

REVISIONS	
NAME	DATE

ILLINOIS DEPARTMENT OF TRANSPORTATION

EROSION AND SEDIMENT CONTROL PLANS

FAP ROUTE 95 (IL RTE. 33)
SECTION (5,6)Y,RS-2,6BR-7
JASPER COUNTY

SCALE: VERT. HORIZ.
DATE: 09/16/02

DRAWN BY: BISHOP
DESIGNED BY: COLBROOK
CHECKED BY: COLBROOK

GREENE & BRADFORD, INC.
OF SPRINGFIELD
CONSULTING ENGINEERS
3800 CONSTITUTION DRIVE
SPRINGFIELD, ILLINOIS 62707
PROFESSIONAL DESIGN FIRM NO. 184-00479
PROFESSIONAL & STRUCTURAL ENGINEERING CORPORATION
(217) 753-8844, (217) 753-8227 (FILE NAME - cadegreenandbradford.com

COMPUTER FILE NO. EC-10 - 50
PROJECT 01256
2/26/10-FAV

DESIGN		
INT.	DATE	REASON

PLOTS & CHECKS			
INT.	DATE	NO.	REASON

CHECKS		
INT.	DATE	REASON

IDOTPL-50 1"=50' 8/07/00

F.A.P. ROUTE 95 (IL RTE. 33) JASPER COUNTY