DESIGN		
INT.	DATE	REASON

PLOTS & CHECKS			
INT.	DATE	NO.	REASON

CHECKS		
INT.	DATE	REASON

F.A.P. RTE.	SECTION	COUNTY	TOTAL SHEETS	SHEET NO.
95	*	JASPER	546	149
STA. 895+00.00		TO STA. 925+00.00		
FED. ROAD DIST. NO.	ILLINOIS	FED. AID PROJECT		

*(5,6)Y,RS-2,6BR-7
CONTRACT NO. 94437

LEGEND

- INLET AND PIPE PROTECTION
- TEMPORARY DITCH CHECK
- PERIMETER EROSION BARRIER
- SEEDING, CLASS 1
- SEEDING, CLASS 2
- SEEDING, CLASS 5 (SPECIAL)
- EROSION CONTROL BLANKET
- TURF REINFORCEMENT MAT

N

0 50 100
SCALE IN FEET

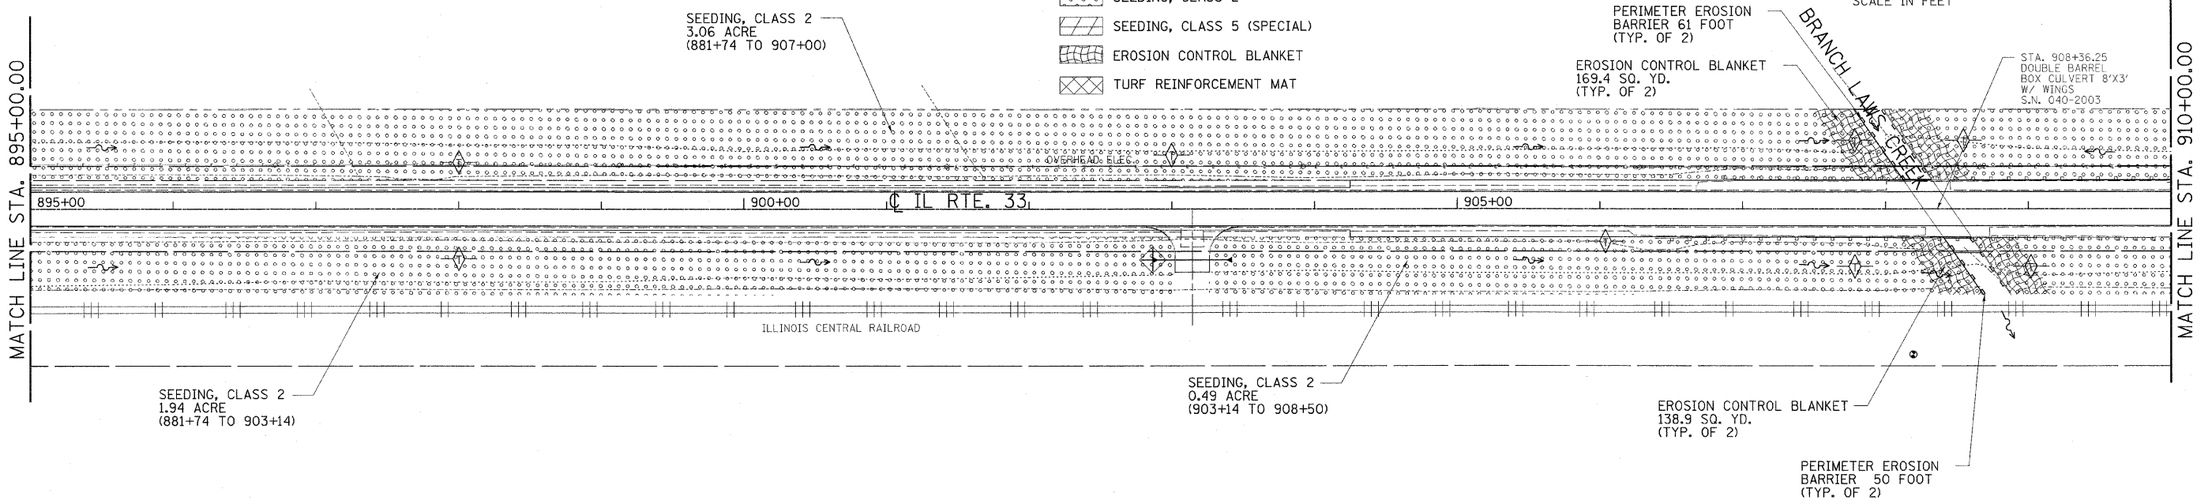

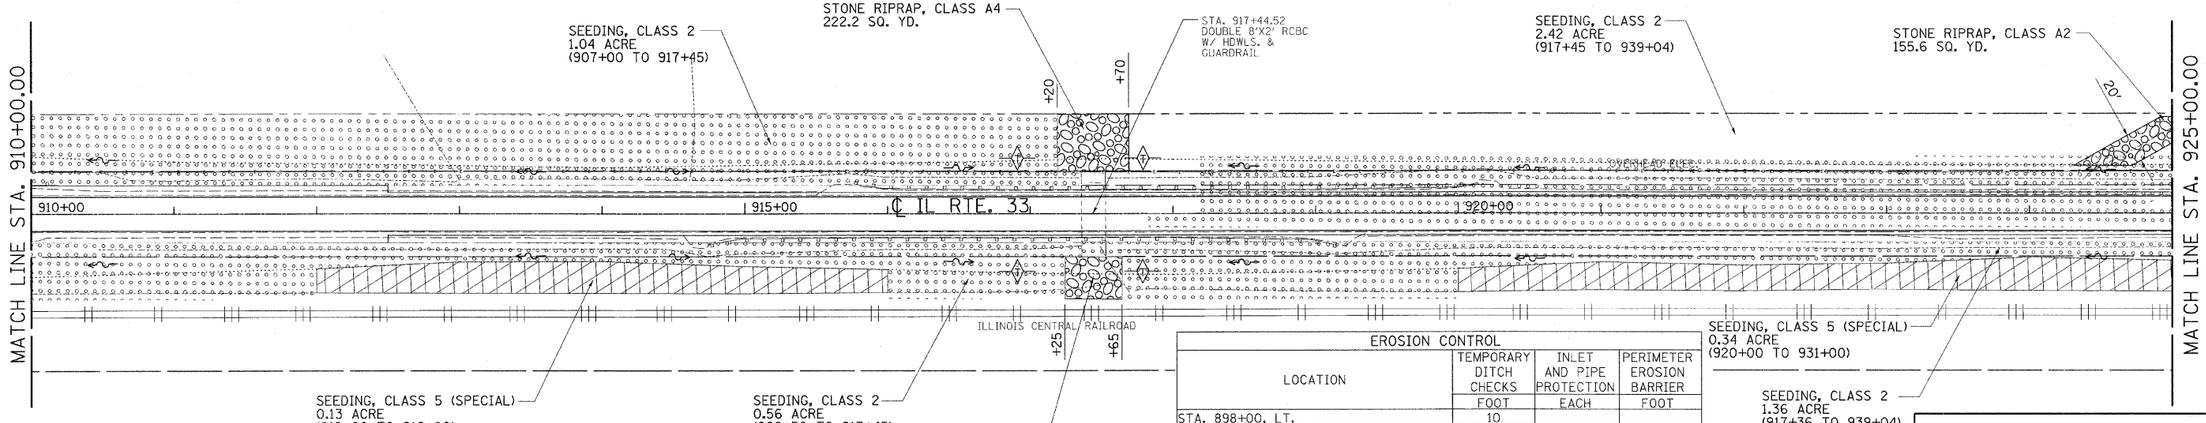

EROSION CONTROL			
LOCATION	TEMPORARY DITCH CHECKS	INLET AND PIPE PROTECTION	PERIMETER EROSION BARRIER
	FOOT	EACH	FOOT
STA. 898+00, LT.	10		
STA. 898+00, RT.	10		
STA. 903+00, LT.	10		
STA. 902+86, RT.		1	
STA. 906+00, RT.	10		
STA. 907+80, LT.	10		
STA. 907+80, RT.	10		
STA. 908+60, LT.	10		
STA. 909+00, RT.	10		
STA. 916+90, LT.	10		
STA. 916+90, RT.	10		
STA. 917+80, LT.	10		
STA. 917+80, RT.	10		
STA. 908+36.25 (SN 040-2003)			222
TOTALS	120	1	222

REVISIONS	
NAME	DATE
MDS	9/4/09
ADD SEED, CL 5	

ILLINOIS DEPARTMENT OF TRANSPORTATION

EROSION AND SEDIMENT CONTROL PLANS

FAP ROUTE 95 (IL RTE. 33)
SECTION (5,6)Y,RS-2,6BR-7
JASPER COUNTY

SCALE: VERT.
HORIZ.
DATE: 09/16/02

DRAWN BY: BISHOP
DESIGNED BY: COLBROOK
CHECKED BY: COLBROOK

GREENE & BRADFORD, INC. OF SPRINGFIELD
CONSULTING ENGINEERS
SOUTHWESTERN IL OFFICE
SPRINGFIELD, ILLINOIS 62707
PROFESSIONAL DESIGN FIRM NO. 184-001079
PROFESSIONAL & STRUCTURAL ENGINEERING CORPORATION
(217) 793-8844, (217) 793-8927, F.E.P.M.A. - mail@greene-bradford-inc.com

COMPUTER FILE NO. EC-11 - 50

PROJECT 01256
2/26/10-FAV