DESIGN		
INT.	DATE	REASON

PLOTS & CHECKS			
INT.	DATE	NO.	REASON

CHECKS		
INT.	DATE	REASON

F.A.P. RTE.	SECTION	COUNTY	TOTAL SHEETS	SHEET NO.
95	*	JASPER	546	151
STA. 940+00.00		TO STA. 955+00.00		
FED. ROAD DIST. NO. _	ILLINOIS	FED. AID PROJECT		

*(5,6)Y,RS-2,6BR-7
CONTRACT NO. 94437

0 50 100
SCALE IN FEET

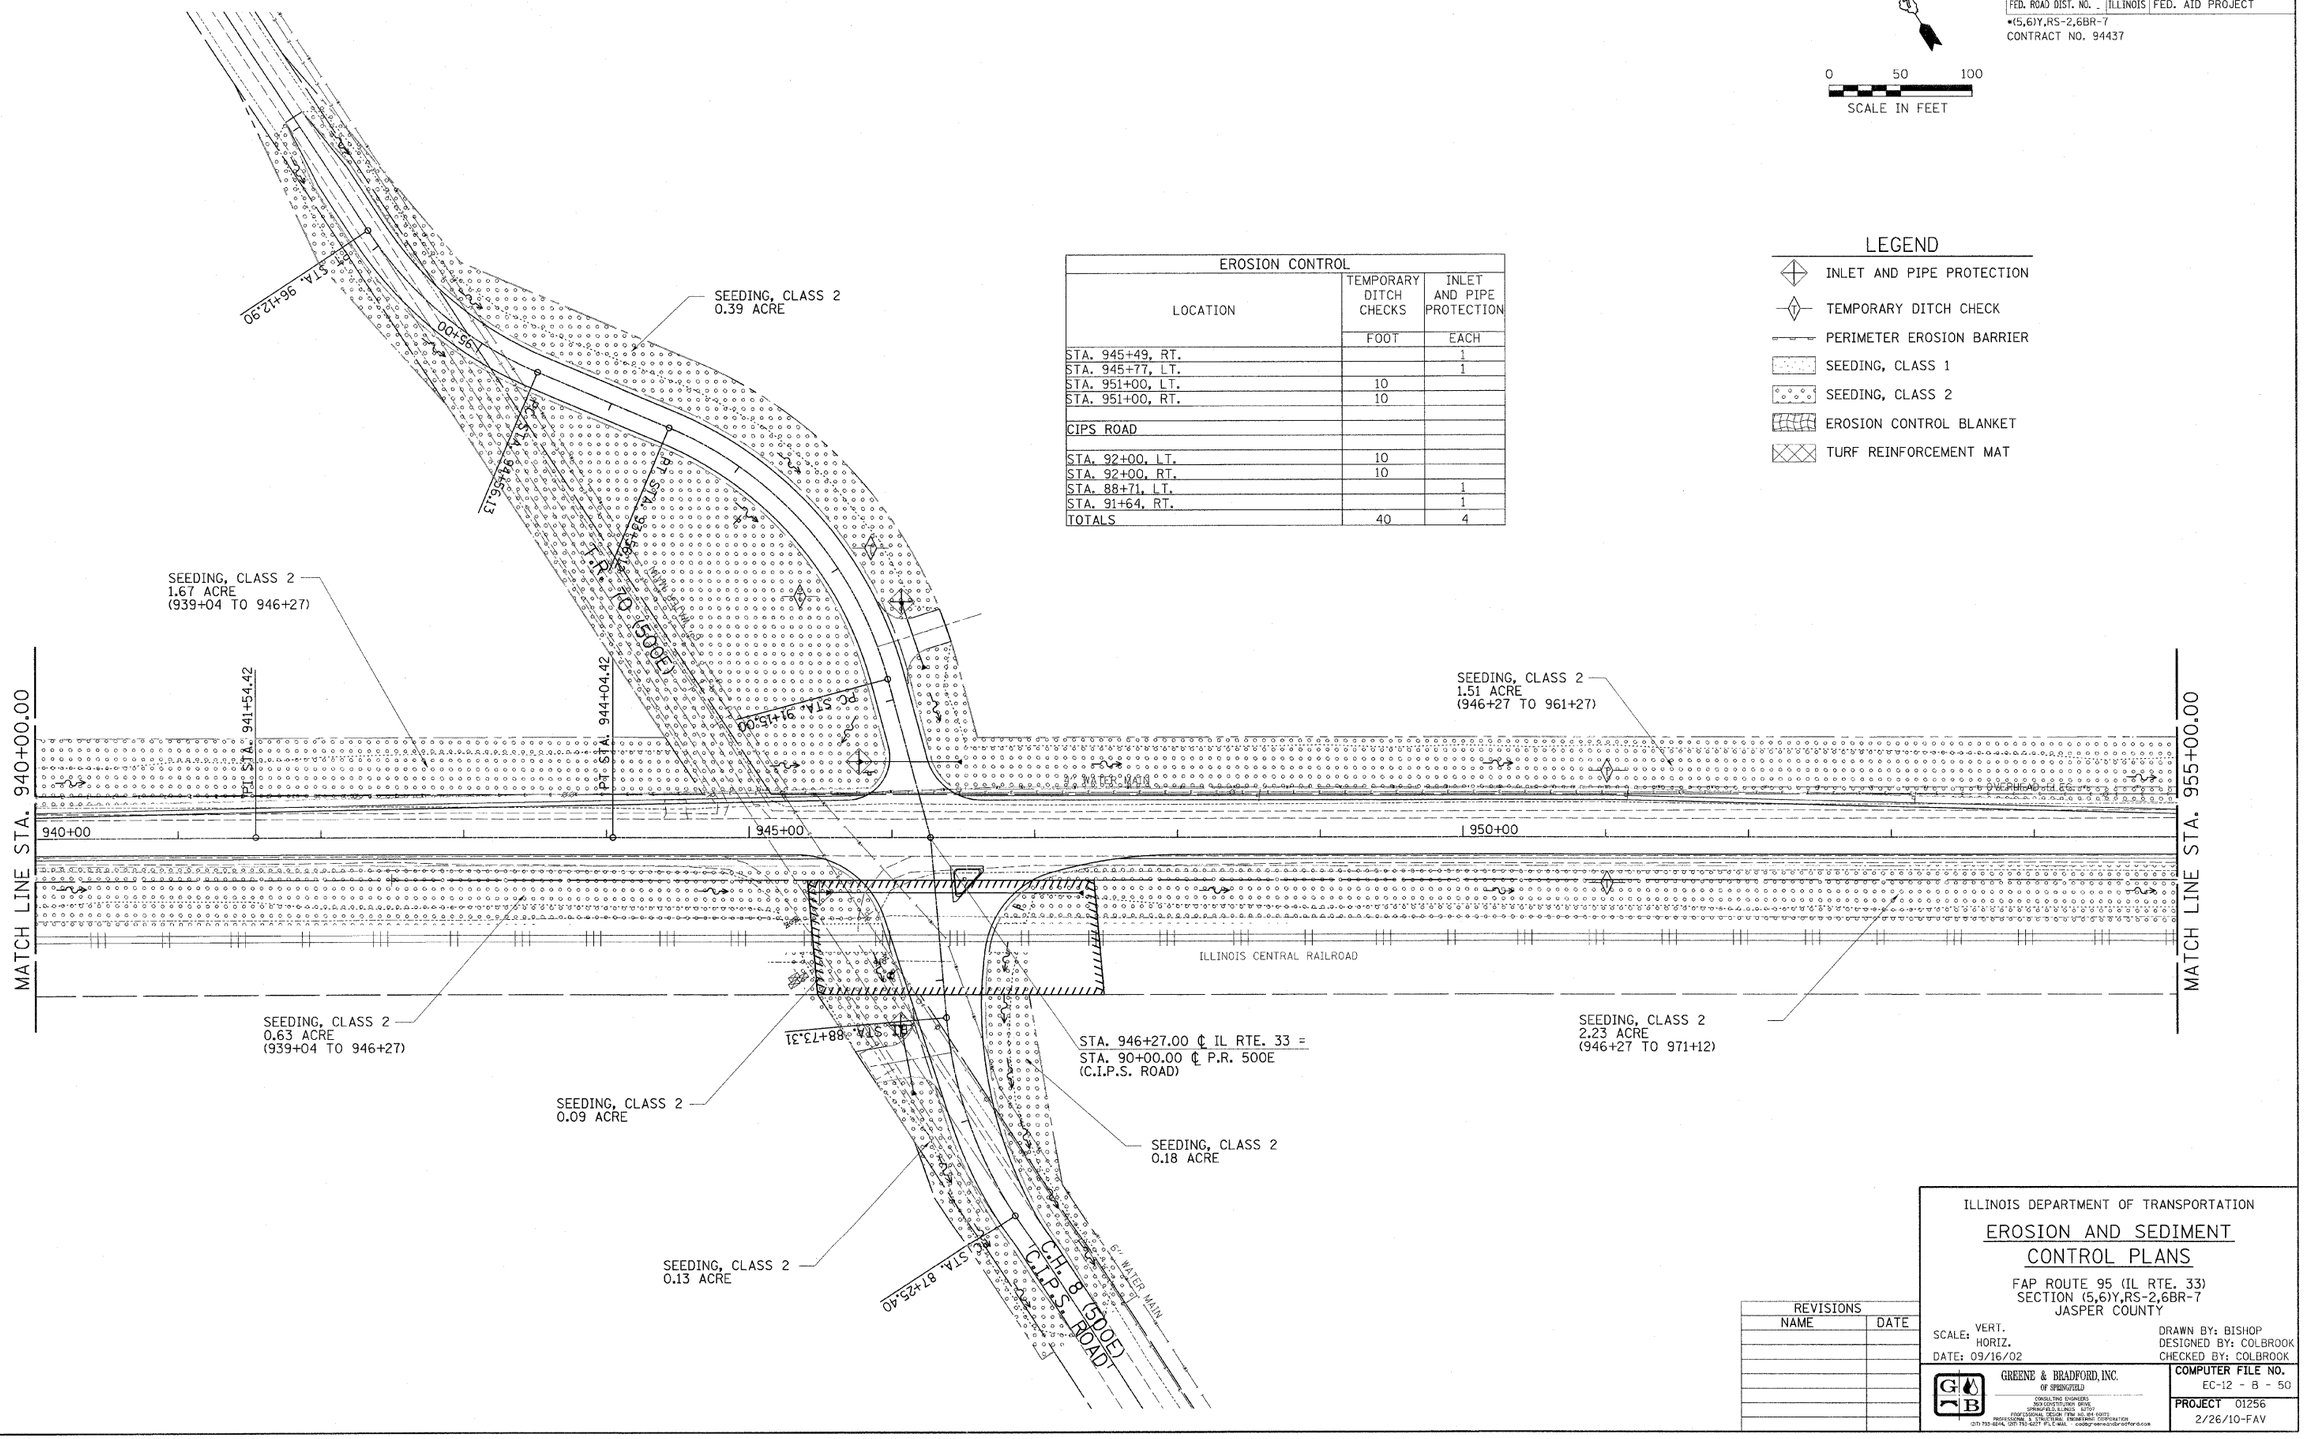

EROSION CONTROL		
LOCATION	TEMPORARY DITCH CHECKS	INLET AND PIPE PROTECTION
	FOOT	EACH
STA. 945+49, RT.		1
STA. 945+77, LT.		1
STA. 951+00, LT.	10	
STA. 951+00, RT.	10	
CIPS ROAD		
STA. 92+00, LT.	10	
STA. 92+00, RT.	10	
STA. 88+71, LT.		1
STA. 91+64, RT.		1
TOTALS	40	4

LEGEND

- INLET AND PIPE PROTECTION
- TEMPORARY DITCH CHECK
- PERIMETER EROSION BARRIER
- SEEDING, CLASS 1
- SEEDING, CLASS 2
- EROSION CONTROL BLANKET
- TURF REINFORCEMENT MAT

REVISIONS	
NAME	DATE

ILLINOIS DEPARTMENT OF TRANSPORTATION

EROSION AND SEDIMENT CONTROL PLANS

FAP ROUTE 95 (IL RTE. 33)
SECTION (5,6)Y,RS-2,6BR-7
JASPER COUNTY

SCALE: VERT.
HORIZ.
DATE: 09/16/02

DRAWN BY: BISHOP
DESIGNED BY: COLBROOK
CHECKED BY: COLBROOK

GREENE & BRADFORD, INC.
OF SPRINGFIELD
CONSULTING ENGINEERS
3804 CONSTITUTION DRIVE
SPRINGFIELD, ILLINOIS 62707
PROFESSIONAL DESIGN FIRM 184.001172
PROFESSIONAL DESIGN FIRM - ENGINEERING CORPORATION
(217) 793-8454, (217) 793-8477 (FAX) E-MAIL - cadd@greenebradford.com

COMPUTER FILE NO. EC-12 - B - 50
PROJECT 01256
2/26/10-FAV

IDOTPL-50 1"=50' 8/07/00