DESIGN		
INT.	DATE	REASON

PLOTS & CHECKS			
INT.	DATE	NO.	REASON

CHECKS		
INT.	DATE	REASON

F.A.P. RTE.	SECTION	COUNTY	TOTAL SHEETS	SHEET NO.
95	*	JASPER	546	152
STA. 955+00.00		TO STA. 985+00.00		
FED. ROAD DIST. NO.	ILLINOIS	FED. AID PROJECT		

*(5,6)Y,RS-2,6BR-7
CONTRACT NO. 94437

LEGEND

- INLET AND PIPE PROTECTION
- TEMPORARY DITCH CHECK
- PERIMETER EROSION BARRIER
- SEEDING, CLASS 1
- SEEDING, CLASS 2
- EROSION CONTROL BLANKET
- TURF REINFORCEMENT MAT

N

0 50 100
SCALE IN FEET

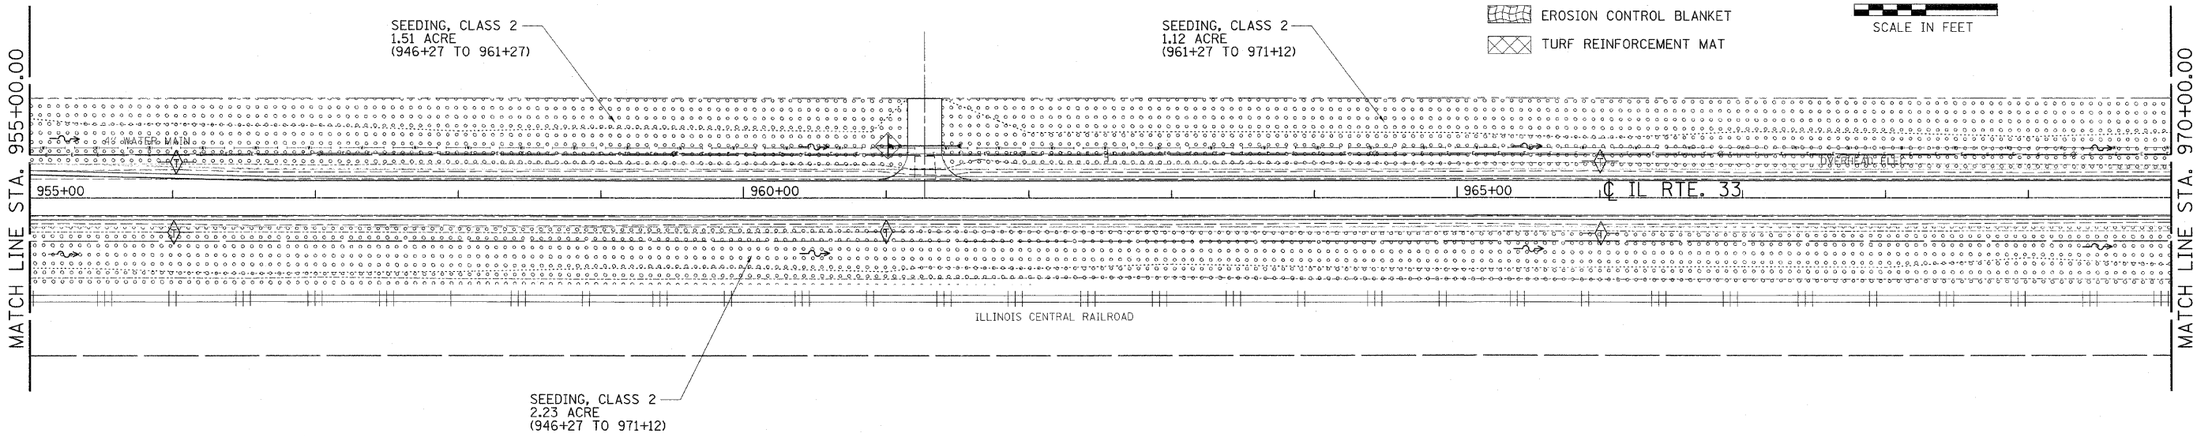

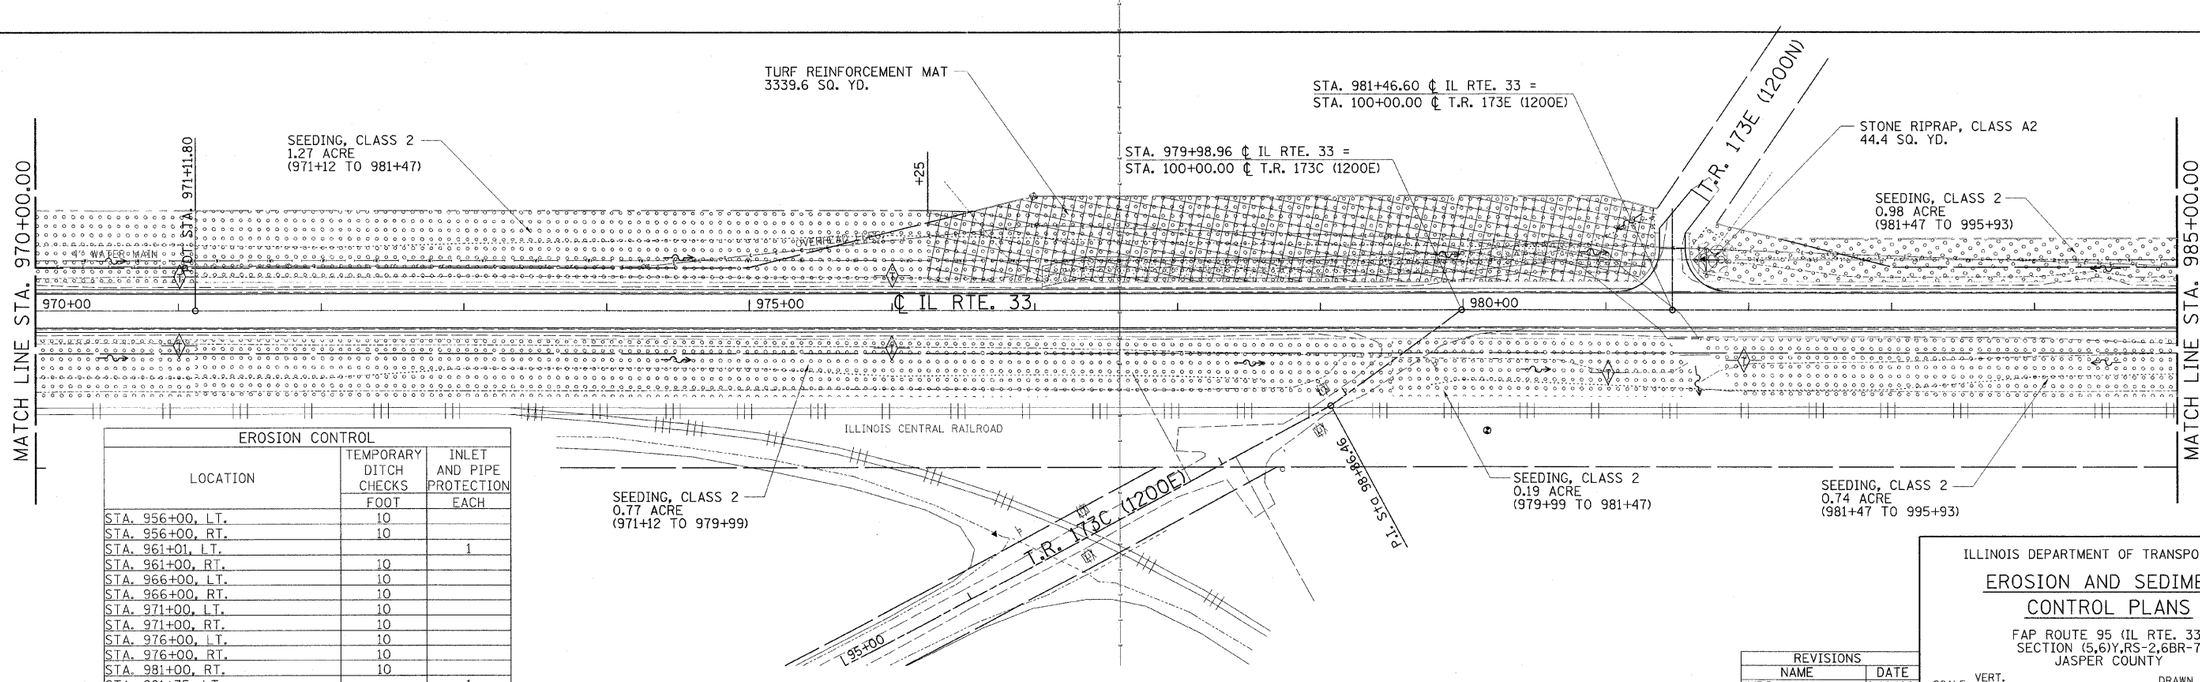

EROSION CONTROL		
LOCATION	TEMPORARY DITCH CHECKS	INLET AND PIPE PROTECTION
	FOOT	EACH
STA. 956+00, LT.	10	
STA. 956+00, RT.	10	
STA. 961+01, LT.		1
STA. 961+00, RT.	10	
STA. 966+00, LT.	10	
STA. 966+00, RT.	10	
STA. 971+00, LT.	10	
STA. 971+00, RT.	10	
STA. 976+00, LT.	10	
STA. 976+00, RT.	10	
STA. 981+00, RT.	10	
STA. 981+75, LT.		1
STA. 982+00, RT.	10	
TOTALS	110	2

REVISIONS	
NAME	DATE
MDS	9/4/09
REVISE SEEDING	

ILLINOIS DEPARTMENT OF TRANSPORTATION

EROSION AND SEDIMENT CONTROL PLANS

FAP ROUTE 95 (IL RTE. 33)
SECTION (5,6)Y,RS-2,6BR-7
JASPER COUNTY

SCALE: VERT.
HORIZ.
DATE: 09/16/02

DRAWN BY: BISHOP
DESIGNED BY: COLBROOK
CHECKED BY: COLBROOK

GREENE & BRADFORD, INC.
OF SPRINGFIELD
CONSULTING ENGINEERS
1000 SOUTH 6TH STREET
SPRINGFIELD, ILLINOIS 62703
PROFESSIONAL DESIGN FIRM NO. 184-001879
PROFESSIONAL & STRUCTURAL ENGINEERING CORPORATION
(217) 793-8844, (217) 793-4227 FAX E-MAIL: coolgreenwoodbrad@fuse.com

COMPUTER FILE NO. EC-13 - 50

PROJECT 01256
2/26/10-FAV