DESIGN		
INT.	DATE	REASON

PLOTS & CHECKS			
INT.	DATE	NO.	REASON

CHECKS		
INT.	DATE	REASON

F.A.P. RTE.	SECTION	COUNTY	TOTAL SHEETS	SHEET NO.
95	*	JASPER	546	153
STA. 985+00.00		TO STA. 1015+00.00		
FED. ROAD DIST. NO.	ILLINOIS	FED. AID PROJECT		

*(5,6)Y,RS-2,6BR-7
CONTRACT NO. 94437

LEGEND

- INLET AND PIPE PROTECTION
- TEMPORARY DITCH CHECK
- PERIMETER EROSION BARRIER
- SEEDING, CLASS 1
- SEEDING, CLASS 2
- SEEDING, CLASS 5 (SPECIAL)
- EROSION CONTROL BLANKET
- TURF REINFORCEMENT MAT

N

0 50 100
SCALE IN FEET

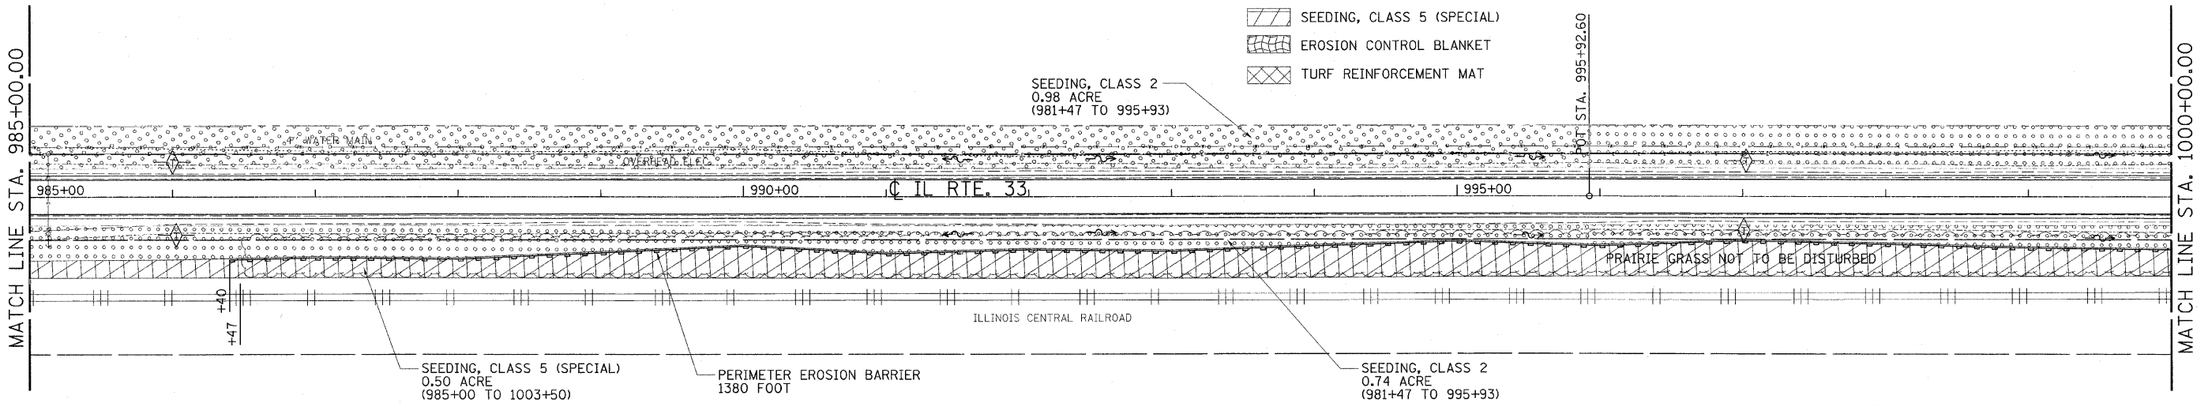

EROSION CONTROL			
LOCATION	TEMPORARY DITCH CHECKS	INLET AND PIPE PROTECTION	PERIMETER EROSION BARRIER
	FOOT	EACH	FOOT
STA. 986+00, LT.	10		
STA. 986+00, RT.	10		
STA. 997+00, LT.	10		
STA. 997+00, RT.	10		
STA. 1002+00, LT.	10		
STA. 1002+00, RT.	10		
STA. 1003+60, LT.		1	
STA. 1007+00, RT.	10		
STA. 1008+00, LT.		1	
STA. 1009+08, RT.		1	
STA. 1010+73, LT.		1	
STA. 1012+28, LT.		1	
STA. 1013+32, LT.		1	
STA. 1015+00, RT.	10		
STA. 986+40, RT. TO			1760
STA. 1003+60, RT.			
T.R. 84			
STA. 107+63, LT.		1	
STA. 109+00, LT.		1	
TOTALS	80	8	1760

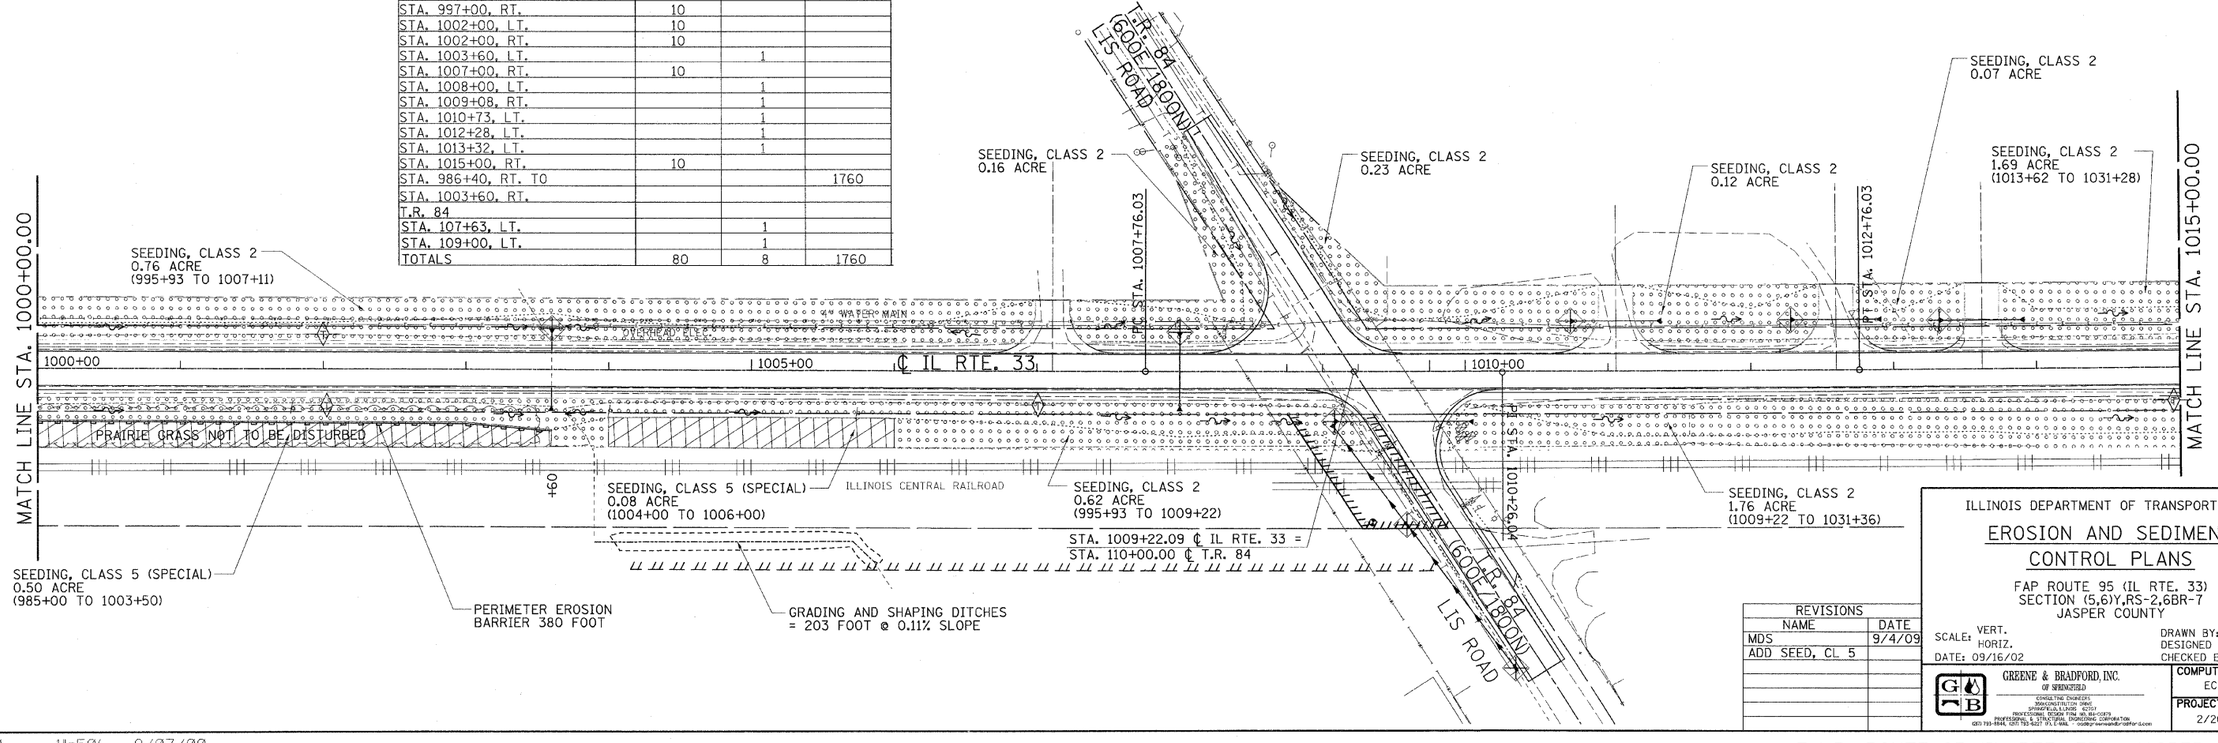

REVISIONS	
NAME	DATE
MDS	9/4/09
ADD SEED, CL 5	

ILLINOIS DEPARTMENT OF TRANSPORTATION

EROSION AND SEDIMENT CONTROL PLANS

FAP ROUTE 95 (IL RTE. 33)
SECTION (5,6)Y,RS-2,6BR-7
JASPER COUNTY

SCALE: VERT.
HORIZ.
DATE: 09/16/02

DRAWN BY: BISHOP
DESIGNED BY: COLBROOK
CHECKED BY: COLBROOK

GREENE & BRADFORD, INC.
OF SPRINGFIELD
CONSULTING ENGINEERS
356 CONSTITUTION DRIVE
SPRINGFIELD, ILLINOIS 62707
PROFESSIONAL DESIGN FIRM 184.001579
PROFESSIONAL & STRUCTURAL ENGINEERING CORPORATION
(217) 793-3941, (217) 793-3621 (FAX) E-MAIL: osdbgreenesdbrdbfax.com

COMPUTER FILE NO. EC-14 - 50
PROJECT 01256
2/26/10-FAV