DESIGN		
INT.	DATE	REASON

PLOTS & CHECKS			
INT.	DATE	NO.	REASON

CHECKS		
INT.	DATE	REASON

F.A.P. RTE.	SECTION	COUNTY	TOTAL SHEETS	SHEET NO.
95	*	JASPER	546	155
STA. 1040+00.00		TO STA. 1070+00.00		
FED. ROAD DIST. NO.	ILLINOIS	FED. AID PROJECT		

*(5,6)Y,RS-2,6BR-7
CONTRACT NO. 94437

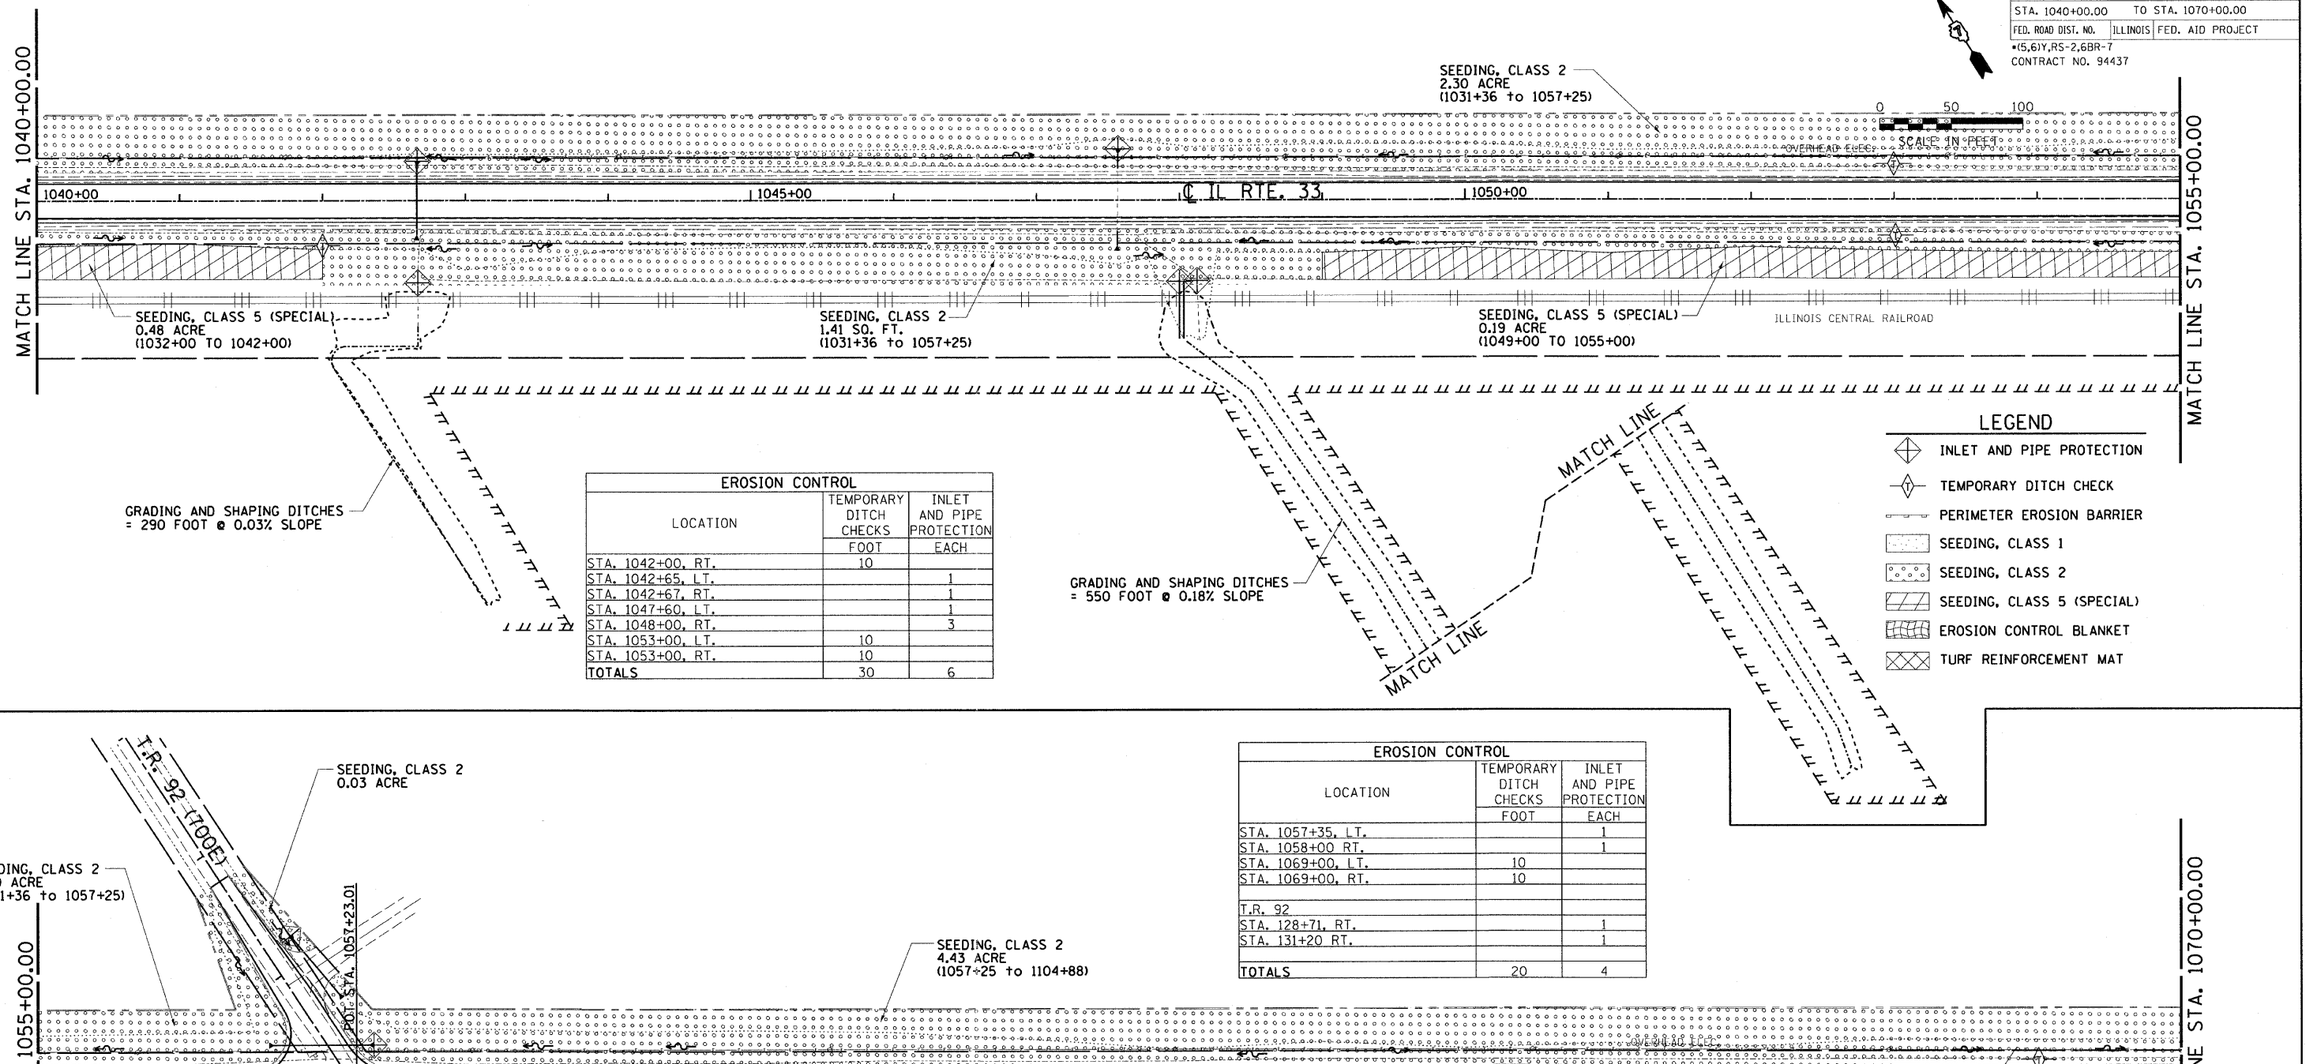

EROSION CONTROL		
LOCATION	TEMPORARY DITCH CHECKS	INLET AND PIPE PROTECTION
	FOOT	EACH
STA. 1042+00, RT.	10	
STA. 1042+65, LT.		1
STA. 1042+67, RT.		1
STA. 1047+60, LT.		1
STA. 1048+00, RT.		3
STA. 1053+00, LT.	10	
STA. 1053+00, RT.	10	
TOTALS	30	6

EROSION CONTROL		
LOCATION	TEMPORARY DITCH CHECKS	INLET AND PIPE PROTECTION
	FOOT	EACH
STA. 1057+35, LT.		1
STA. 1058+00 RT.		1
STA. 1069+00, LT.	10	
STA. 1069+00, RT.	10	
T.R. 92		
STA. 128+71, RT.		1
STA. 131+20 RT.		1
TOTALS	20	4

LEGEND

- INLET AND PIPE PROTECTION
- TEMPORARY DITCH CHECK
- PERIMETER EROSION BARRIER
- SEEDING, CLASS 1
- SEEDING, CLASS 2
- SEEDING, CLASS 5 (SPECIAL)
- EROSION CONTROL BLANKET
- TURF REINFORCEMENT MAT

REVISIONS	
NAME	DATE
MDS	9/4/09
ADD SEED, CL 5	

ILLINOIS DEPARTMENT OF TRANSPORTATION

EROSION AND SEDIMENT CONTROL PLANS

FAP ROUTE 95 (IL RTE. 33)
SECTION (5,6)Y,RS-2,6BR-7
JASPER COUNTY

SCALE: VERT.
HORIZ.
DATE: 09/16/02

DRAWN BY: BISHOP
DESIGNED BY: COLBROOK
CHECKED BY: COLBROOK

GREENE & BRADFORD, INC.
OF SPRINGFIELD
CONSULTING ENGINEERS
360 CONSTITUTION DRIVE
SPRINGFIELD, ILLINOIS 62707
PROFESSIONAL DESIGN FIRM 184.001079
PROFESSIONAL SURVEYING, PLANNING, CORPORATION
(217) 753-8914, (217) 753-5207 (FAX), E-MAIL - GBSPRINGFIELD@GBSPRINGFIELD.COM

COMPUTER FILE NO. EC-16 - 50
PROJECT 01256
2/26/10-FAV

IDOTPL-50 1"=50' 8/07/00