F.A.P. RTE.	SECTION	COUNTY	TOTAL SHEETS	SHEET NO.
95	*	JASPER	546	157
STA. 1100+00.00		TO STA. 1130+00.00		
FED. ROAD DIST. NO.	ILLINOIS	FED. AID PROJECT		

*(5,6)Y,RS-2,6BR-7
CONTRACT NO. 94437

LEGEND

- INLET AND PIPE PROTECTION
- TEMPORARY DITCH CHECK
- PERIMETER EROSION BARRIER
- SEEDING, CLASS 1
- SEEDING, CLASS 2
- SEEDING, CLASS 5 (SPECIAL)
- EROSION CONTROL BLANKET
- TURF REINFORCEMENT MAT

0 50 100
SCALE IN FEET

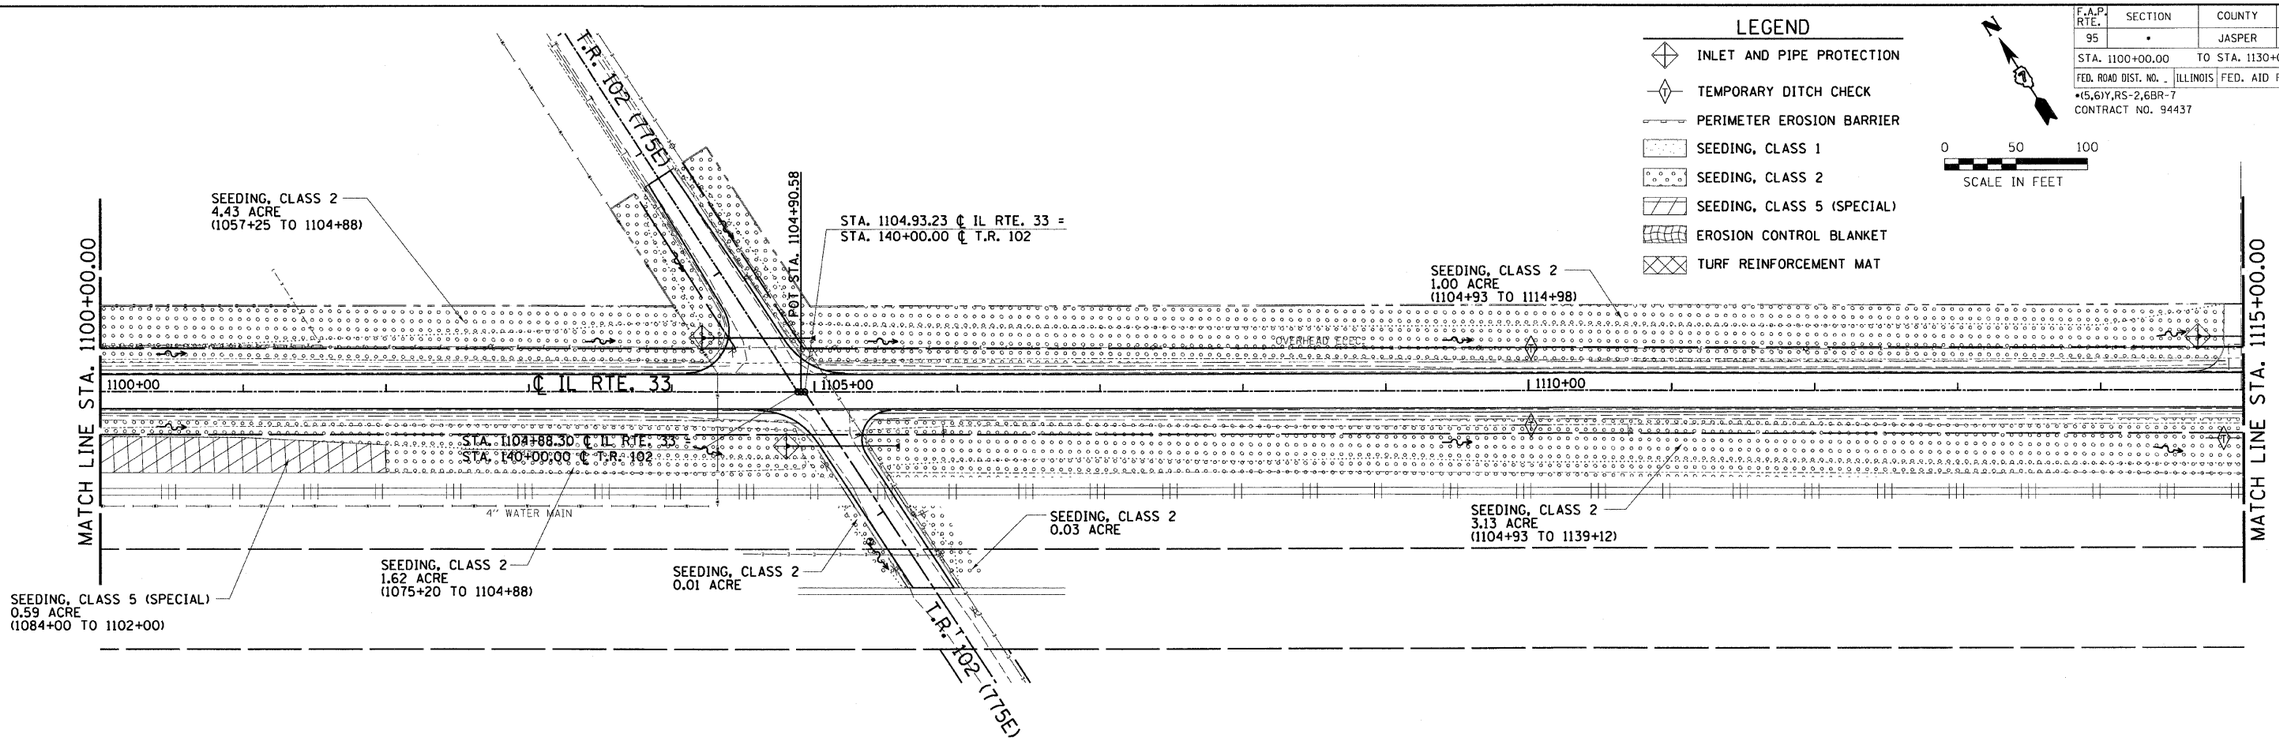

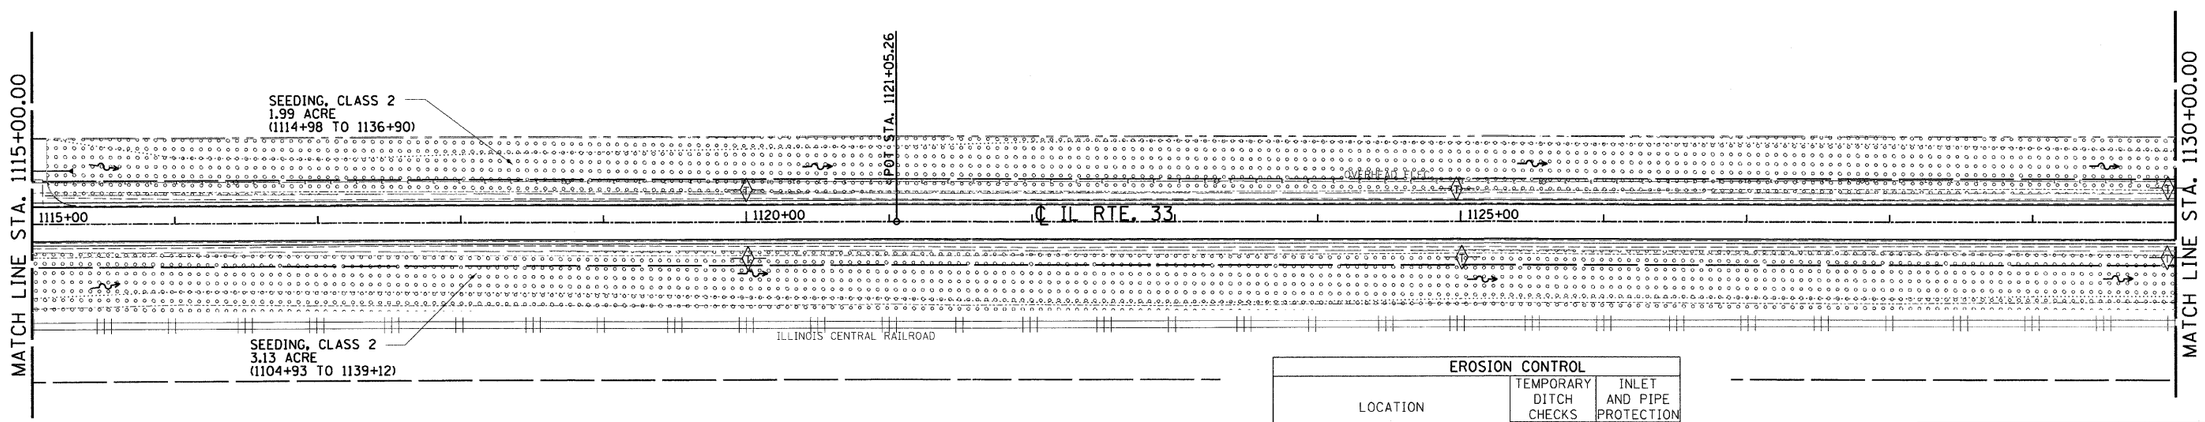

EROSION CONTROL		
LOCATION	TEMPORARY DITCH CHECKS	INLET AND PIPE PROTECTION
	FOOT	EACH
STA. 1104+21, LT.		1
STA. 1104+80, RT.		1
STA. 1110+00, LT.	10	
STA. 1110+00, RT.	10	
STA. 1114+68, LT.		1
STA. 1115+00, RT.	10	
STA. 1120+00, LT.	10	
STA. 1120+00, RT.	10	
STA. 1125+00, LT.	10	
STA. 1125+00, RT.	10	
STA. 1130+00, LT.	10	
STA. 1130+00, RT.	10	
TOTALS	90	3

REVISIONS	
NAME	DATE
MDS	9/4/09
ADD SEED, CL 5	

ILLINOIS DEPARTMENT OF TRANSPORTATION

EROSION AND SEDIMENT CONTROL PLANS

FAP ROUTE 95 (IL RTE. 33)
SECTION (5,6)Y,RS-2,6BR-7
JASPER COUNTY

SCALE: VERT. HORIZ.
DATE: 09/16/02

DRAWN BY: BISHOP
DESIGNED BY: COLBROOK
CHECKED BY: COLBROOK

GREENE & BRADFORD, INC.
OF SPRINGFIELD
CONSULTING ENGINEERS
(CO-CONSTITUTION TRAIL)
SPRINGFIELD, ILLINOIS 62707
PROFESSIONAL DESIGN FIRM NO. 184-001279
PROFESSIONAL & STRUCTURAL ENGINEERING CORPORATION
(217) 753-8844, (217) 753-5207 (FX.) E-MAIL : info@greenebradford.com

COMPUTER FILE NO. EC-18 - 50
PROJECT 01256
2/26/10-FAV

DESIGN		
INT.	DATE	REASON

PLOTS & CHECKS			
INT.	DATE	NO.	REASON

CHECKS		
INT.	DATE	REASON

IDOTPL-50 1"=50' 8/07/00