DESIGN		
INT.	DATE	REASON

PLOTS & CHECKS			
INT.	DATE	NO.	REASON

CHECKS		
INT.	DATE	REASON

F.A.P. RTE.	SECTION	COUNTY	TOTAL SHEETS	SHEET NO.
95	*	JASPER	546	163
STA. 1210+00.00		TO STA. 1225+00.00		
FED. ROAD DIST. NO.	ILLINOIS	FED. AID PROJECT		

*(5,6)Y,RS-2,6BR-7
CONTRACT NO. 94437

LEGEND

- INLET AND PIPE PROTECTION
- TEMPORARY DITCH CHECK
- PERIMETER EROSION BARRIER
- SEEDING, CLASS 1
- SEEDING, CLASS 2
- EROSION CONTROL BLANKET
- TURF REINFORCEMENT MAT

N

0 50 100
SCALE IN FEET

EROSION CONTROL		
LOCATION	TEMPORARY DITCH CHECKS	INLET AND PIPE PROTECTION
	FOOT	EACH
STA. 1215+07, LT.		1
STA. 1215+08, RT.		1
STA. 1216+49, RT.		1
STA. 1218+00, RT.		1
STA. 1219+00, LT.	10	
STA. 1225+00, LT.	10	
STA. 1225+00, RT.	10	
STA. 1219+48, RT.		1
TOTALS	30	5

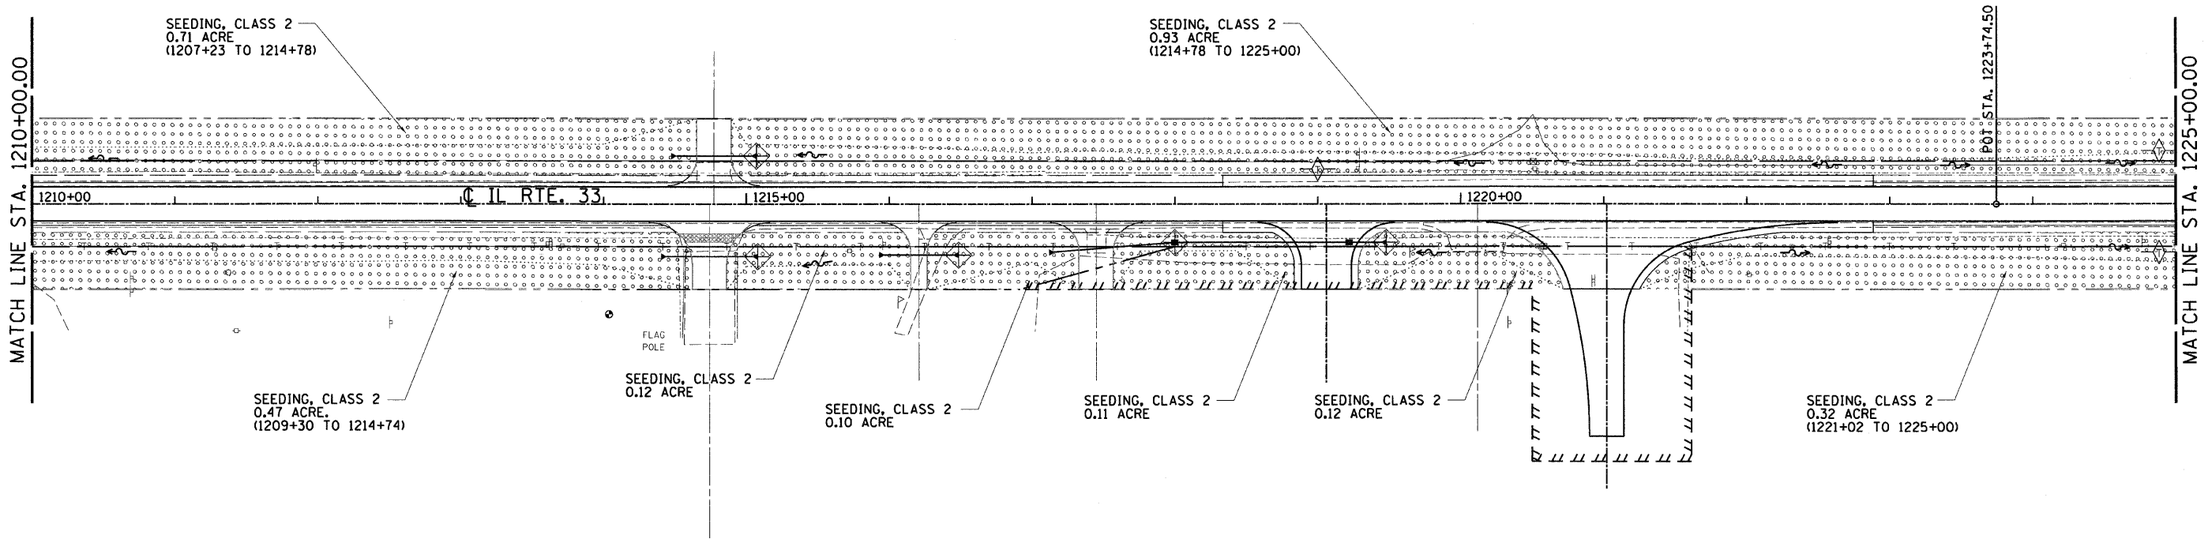

REVISIONS	
NAME	DATE

ILLINOIS DEPARTMENT OF TRANSPORTATION

EROSION AND SEDIMENT CONTROL PLANS

FAP ROUTE 95 (IL RTE. 33)
SECTION (5,6)Y,RS-2,6BR-7
JASPER COUNTY

SCALE: VERT.
HORIZ.
DATE: 09/16/02

DRAWN BY: BISHOP
DESIGNED BY: COLBROOK
CHECKED BY: COLBROOK

GREENE & BRADFORD, INC. OF SPRINGFIELD
CONSULTING ENGINEERS
310 CONSTITUTION DRIVE
SPRINGFIELD, ILLINOIS 62703
FOR PROFESSIONAL SERVICES CALL 800-62-GBINC
ENGINEERING, SURVEYING & ENVIRONMENTAL CORPORATION
(217) 793-8814, (217) 793-5227 (FAX) - e-mail - corp@greene-bradford.com

COMPUTER FILE NO. EC-22 - 50
PROJECT 01256
2/26/10-FAV

IDOTPL-50 1"=50' 8/07/00