DESIGN		
INT.	DATE	REASON

PLAN	BY	DATE
SURVEYED		
PLOTTED		
ALIGNMENT CHECKED		
RT. OF WAY CHECKED		
CADD FILE NAME		
NOTE BOOK NO.		

PLOTS & CHECKS			
INT.	DATE	NO.	REASON

PROFILE	BY	DATE
SURVEYED		
PLOTTED		
ALIGNMENT CHECKED		
BLK. NOTED		
STRUCTURE NOTATNS CHKD		
NOTE BOOK NO.		

CHECKS		
INT.	DATE	REASON

F.A.P. RTE.	SECTION	COUNTY	TOTAL SHEETS	SHEET NO.
95	*	JASPER	546	216
STA.		TO STA.		
FED. ROAD DIST. NO.	ILLINOIS	FED. AID PROJECT		

*(5,6)Y,RS-2,6BR-7
CONTRACT NO. 94437

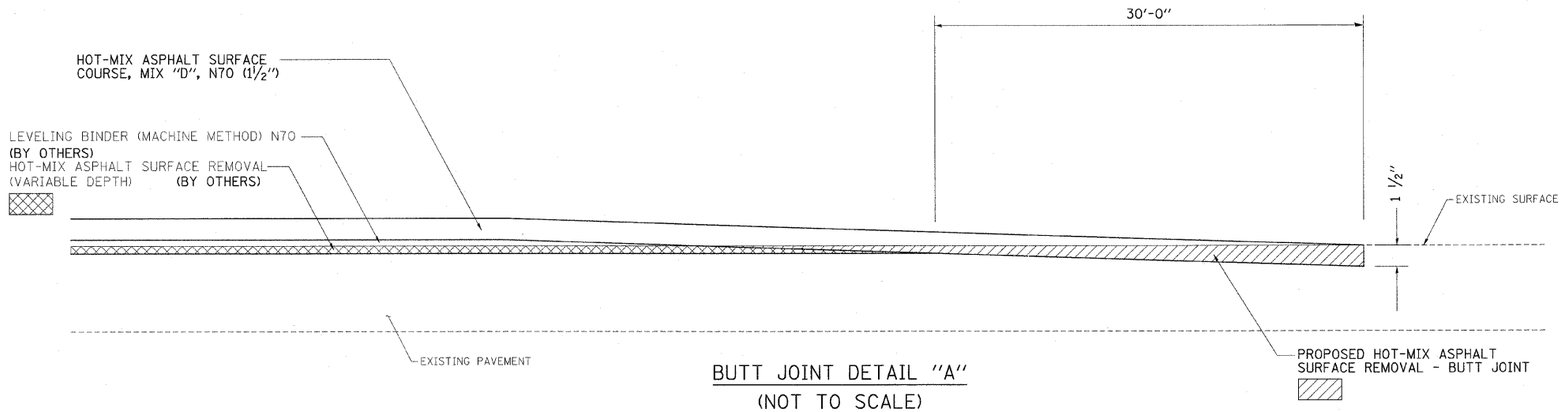

BUTT JOINT DETAIL "A"

(NOT TO SCALE)

ILLINOIS ROUTE 33 - STA. 689+81.63 TO STA. 690+41.63
ILLINOIS ROUTE 33 - STA. 1284+99.00 TO STA. 1285+59.00

NOTES:

1. MILLING SHALL BE DONE TO ATTAIN A 1-½" DEPTH IN ORDER TO PLACE PROPOSED HMA SURFACE COURSE BETWEEN COMBINATION CURB AND GUTTER.

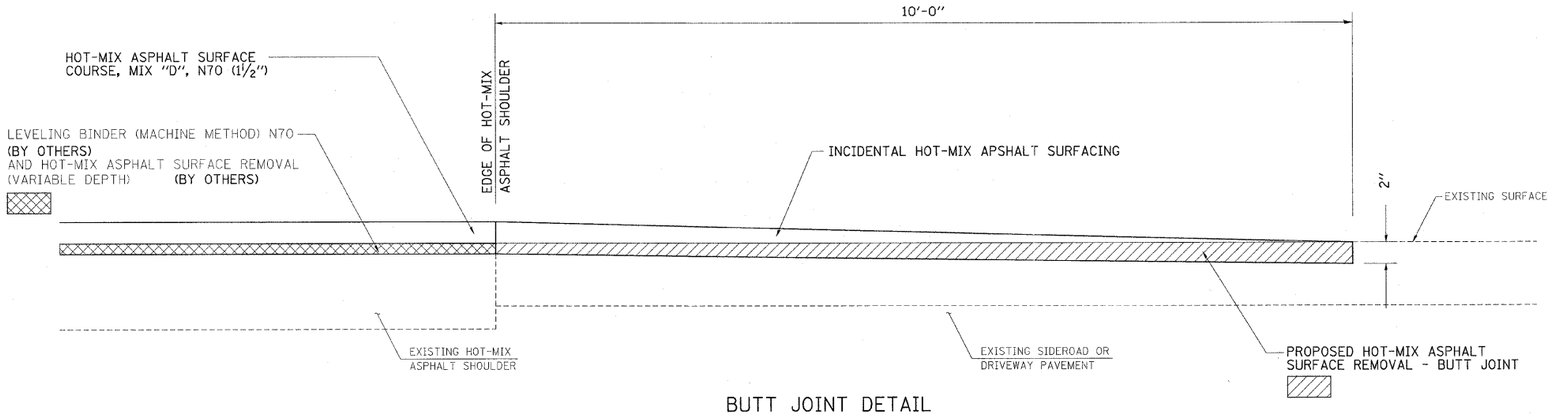

BUTT JOINT DETAIL SIDEROADS & ENTRANCES

(NOT TO SCALE)

STA. 817+00 TO STA. 829+50

REVISIONS	
NAME	DATE

ILLINOIS DEPARTMENT OF TRANSPORTATION

BUTT JOINT DETAILS

FAP ROUTE 95 (IL RTE. 33)
SECTION (5,6)Y,RS-2,6BR-7
JASPER COUNTY

SCALE: VERT.
HORIZ.
DATE: 08/21/02

DRAWN BY: JAMESON
DESIGNED BY: COLBROOK
CHECKED BY: COLBROOK

GREENE & BRADFORD, INC.
OF SPRINGFIELD
CONSULTING ENGINEERS
PROJECT DESIGN & CONSTRUCTION SERVICES
PROFESSIONAL DESIGN FIRM NO. 184-001873
PROFESSIONAL & STRUCTURAL ENGINEERING CORPORATION
(217) 793-3848, (800) 782-5707 (IL) E-MAIL - GABG@GREENEANDBRADFORD.COM

COMPUTER FILE NO. BUTTJOINT-A
PROJECT 01256
3/09/10-MDS

IDOTPL-20 - 1:20 8/25/98