F.A.P. RTE.	SECTION	COUNTY	TOTAL SHEETS	SHEET NO.
95	*	JASPER	546	234
STA.		TO STA.		
FED. ROAD DIST. NO.	ILLINOIS	FED. AID PROJECT		

*(5,6)Y,RS-2,6BR-7
CONTRACT NO. 94437

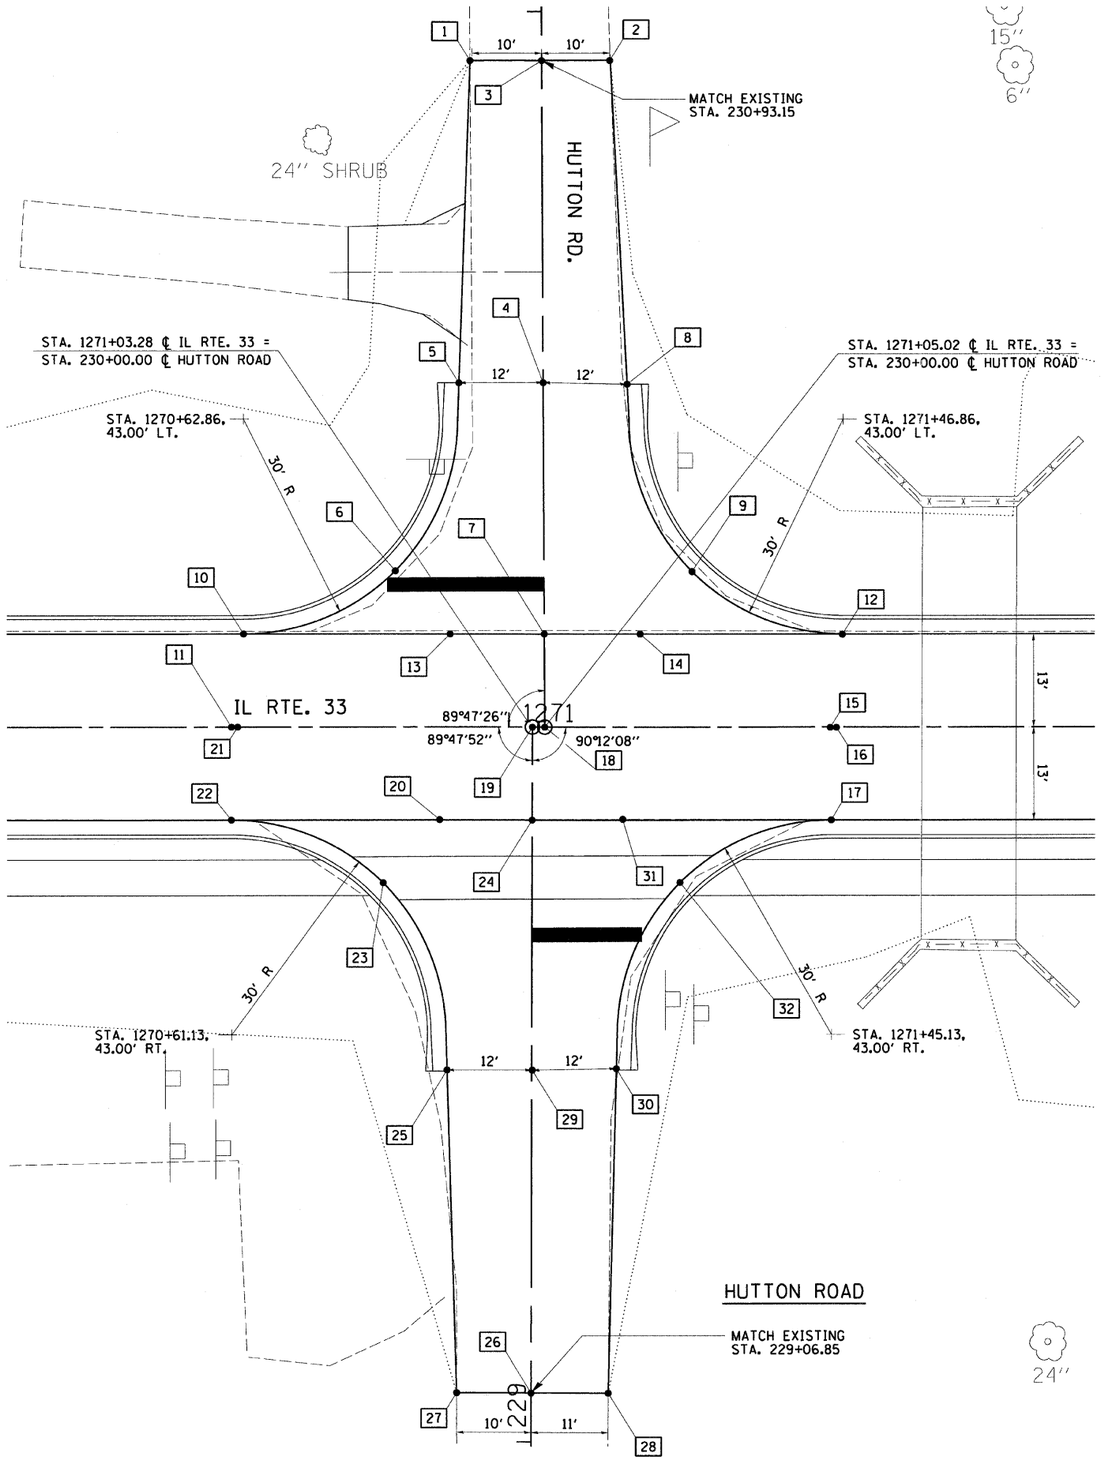

HUTTON ROAD					
BOX NUMBER	STATIONING ALONG IL. RTE. 33	OFFSET FEET	STATIONING ALONG HUTTON ROAD	OFFSET FEET	ELEVATION FEET
1	1270+94.64	93.12 LT	230+93.16	10.04 LT	518.57
2	1271+14.31	93.19 LT	230+93.15	9.63 RT	518.17
3	1271+04.68	93.15 LT	230+93.15	0.00 RT	518.61
4	1271+04.86	43.15 LT	230+43.15	0.00 RT	519.55
5	1270+92.86	43.11 LT	230+43.15	12.00 LT	519.31
6	1270+84.11	21.83 LT	230+21.90	20.83 LT	520.19
7	1271+04.97	13.00 LT	230+13.00	0.00 RT	520.69
8	1271+16.86	42.92 LT	230+42.87	12.00 RT	519.31
9	1271+25.68	21.76 LT	230+21.68	20.74 RT	519.95
10	1270+62.97	13.00 LT	230+13.15	42.00 LT	521.07
11	1270+61.23	0.00 RT	229+99.86	40.31 LT	521.26
12	1271+46.86	13.00 LT	230+12.85	41.89 RT	520.58
13	1270+91.79	13.00 LT	230+13.05	13.18 LT	520.78
14	1271+18.40	13.00 LT	230+12.95	13.43 RT	520.63
15	1271+45.13	0.00 RT	230+00.00	40.11 RT	520.78
16	1271+46.86	0.00 RT	230+00.00	41.84 RT	520.78
17	1271+45.13	13.00 RT	229+87.15	41.89 RT	520.58
18	1271+05.02	0.00 RT	230+00.00	0.00 RT	520.89
19	1271+03.28	0.00 RT	230+00.00	0.00 RT	520.90
20	1270+90.28	12.95 RT	229+87.00	12.96 LT	520.79
21	1270+62.97	0.00 RT	229+99.86	40.31 LT	521.28
22	1270+61.23	13.00 RT	229+86.85	42.00 LT	521.09
23	1270+82.38	21.82 RT	229+78.10	20.82 LT	520.50
24	1271+03.23	12.92 RT	229+87.08	0.00 LT	520.70
25	1270+91.13	43.11 RT	229+56.85	12.00 LT	519.91
26	1271+02.95	93.15 RT	229+06.85	0.00 RT	519.97
27	1270+92.54	93.11 RT	229+06.85	10.41 LT	519.62
28	1271+13.78	93.19 RT	229+06.85	10.82 RT	519.53
29	1271+03.13	43.12 RT	229+56.88	0.00 RT	520.15
30	1271+15.13	42.92 RT	229+57.12	12.00 RT	519.91
31	1271+15.94	13.00 RT	229+87.05	12.71 RT	520.64
32	1271+23.94	21.76 RT	229+78.32	20.74 RT	520.25

REVISIONS	
NAME	DATE

ILLINOIS DEPARTMENT OF TRANSPORTATION

INTERSECTION DETAILS

FAP ROUTE 95 (IL RTE. 33)
SECTION (5,6)Y,RS-2,6BR-7
JASPER COUNTY

SCALE: VERT.
HORIZ.
DATE: 08/21/02

DRAWN BY: JAMESON
DESIGNED BY: COLBROOK
CHECKED BY: COLBROOK

GREENE & BRADFORD, INC.
OF SPRINGFIELD
CONSULTING ENGINEERS
1500 CONSTITUTION DRIVE
SPRINGFIELD, ILLINOIS 62707
PROFESSIONAL DESIGN FIRM - 184-000179
PROFESSIONAL & STRUCTURAL ENGINEERING CORPORATION
(217) 793-3884, (217) 753-5217 (FX.) E-MAIL - GB@GREENEANDBRADFORD.COM

COMPUTER FILE NO.
INT-08-C

PROJECT 01256
2/26/10-FAV

DESIGN

INT.	DATE	REASON

SURVEYED
PLOTTED
ORIGINAL TRACING CHECKED
ALL DWG. WK. CHECKED
CADD FILE NAME

PLAN
NOTE BOOK NO.

PLOTS & CHECKS

INT.	DATE	NO.	REASON

SURVEYED
PLOTTED
ORIGINAL TRACING CHECKED
DRAFTED
STRUCTURE NOTAT'NS CHK'D

PROFILE
NOTE BOOK NO.

CHECKS

INT.	DATE	REASON

IDOTPL-20 - 1:20 8/25/98