DESIGN		
INT.	DATE	REASON

PLOTS & CHECKS			
INT.	DATE	NO.	REASON

CHECKS		
INT.	DATE	REASON

F.A.P. RTE.	SECTION	COUNTY	TOTAL SHEETS	SHEET NO.
95	*	JASPER	546	239
STA. 925+00.00		TO STA. 955+00.00		
FED. ROAD DIST. NO.	ILLINOIS	FED. AID PROJECT		

*(5,6)Y,RS-2,6BR-7
CONTRACT NO. 94437

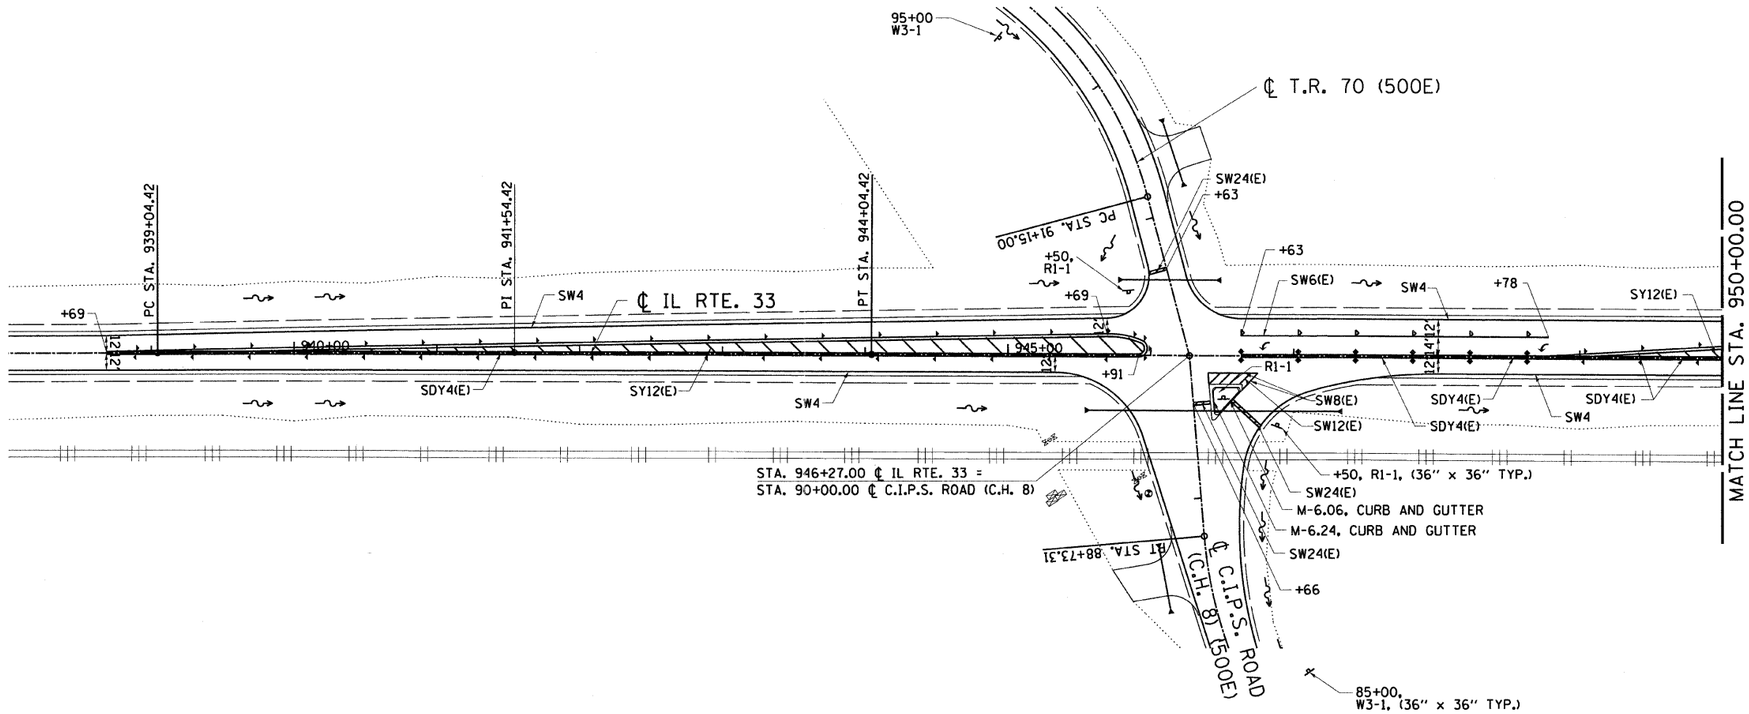

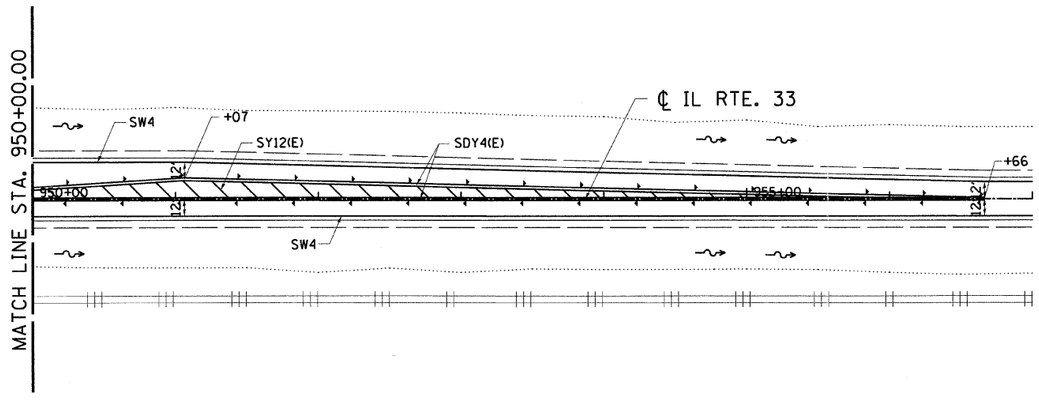

LEGEND

SDY4(E) - EPOXY PAVEMENT MARKING - LINE 4" (SOLID DOUBLE YELLOW)
SW24(E) - EPOXY PAVEMENT MARKING - LINE 24" (SOLID WHITE)
SW6(E) - EPOXY PAVEMENT MARKING - LINE 6" (SOLID WHITE)
SW4 - EPOXY PAVEMENT MARKING - LINE 4" (SOLID WHITE)
SW8(E) - EPOXY PAVEMENT MARKING - LINE 8" (SOLID WHITE)
SW12(E) - EPOXY PAVEMENT MARKING - LINE 12" (SOLID WHITE)
› - RAISED REFLECTIVE PAVEMENT MARKERS

REVISIONS	
NAME	DATE

ILLINOIS DEPARTMENT OF TRANSPORTATION

PAVEMENT STRIPING PLAN

FAP ROUTE 95 (IL RTE. 33)
SECTION (5,6)Y,RS-2,6BR-7
JASPER COUNTY

SCALE: VERT.
HORIZ.
DATE: 09/16/02

DRAWN BY: BISHOP
DESIGNED BY: COLBROOK
CHECKED BY: COLBROOK

GREENE & BRADFORD, INC.
OF SPRINGFIELD
CONSULTING ENGINEERS
3535 CONSTITUTION DRIVE
SPRINGFIELD, ILLINOIS 62707
PROFESSIONAL DESIGN FIRM 184.001079
PROFESSIONAL DESIGN FIRM, ENGINEERING CORPORATION
(217) 793-6644, (217) 793-6227 (FILE MAIL) - coolegr@greene-bradford.com

COMPUTER FILE NO. STRIPING-1
PROJECT 01256
2/26/10-FAV