Notes:
Pour steps monolithically with cap.
Reinforcement bars designated (E) shall be epoxy coated.

STATE OF ILLINOIS
DEPARTMENT OF TRANSPORTATION

ROUTE NO.	SECTION	COUNTY	TOTAL SHEETS	SHEET NO.
FAP 95	6BR-7	JASPER	546	252
FED. ROAD DIST. NO.		ILLINOIS	FED. AID PROJECT-	

SHEET NO. 12
18 SHEETS

Contract No. 94437

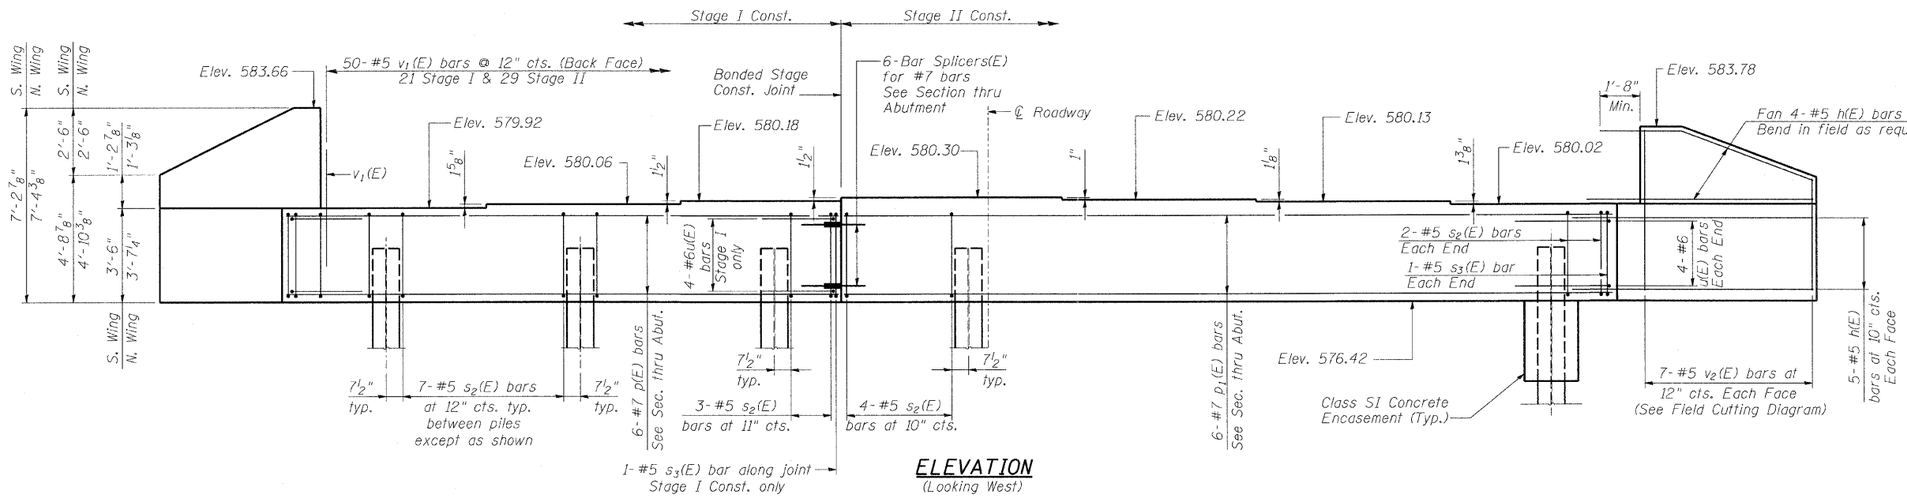

ELEVATION
(Looking West)

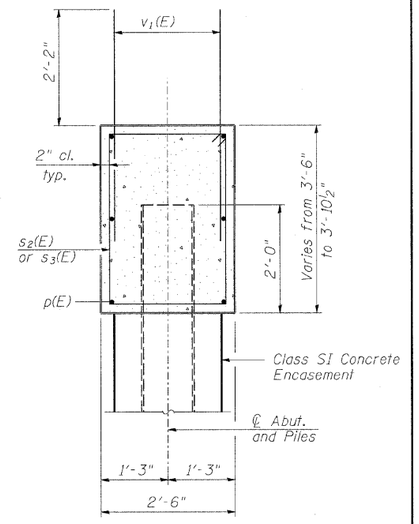

SECTION THRU ABUT.

MIN. BAR LAP
#7 bars = 3'-5"

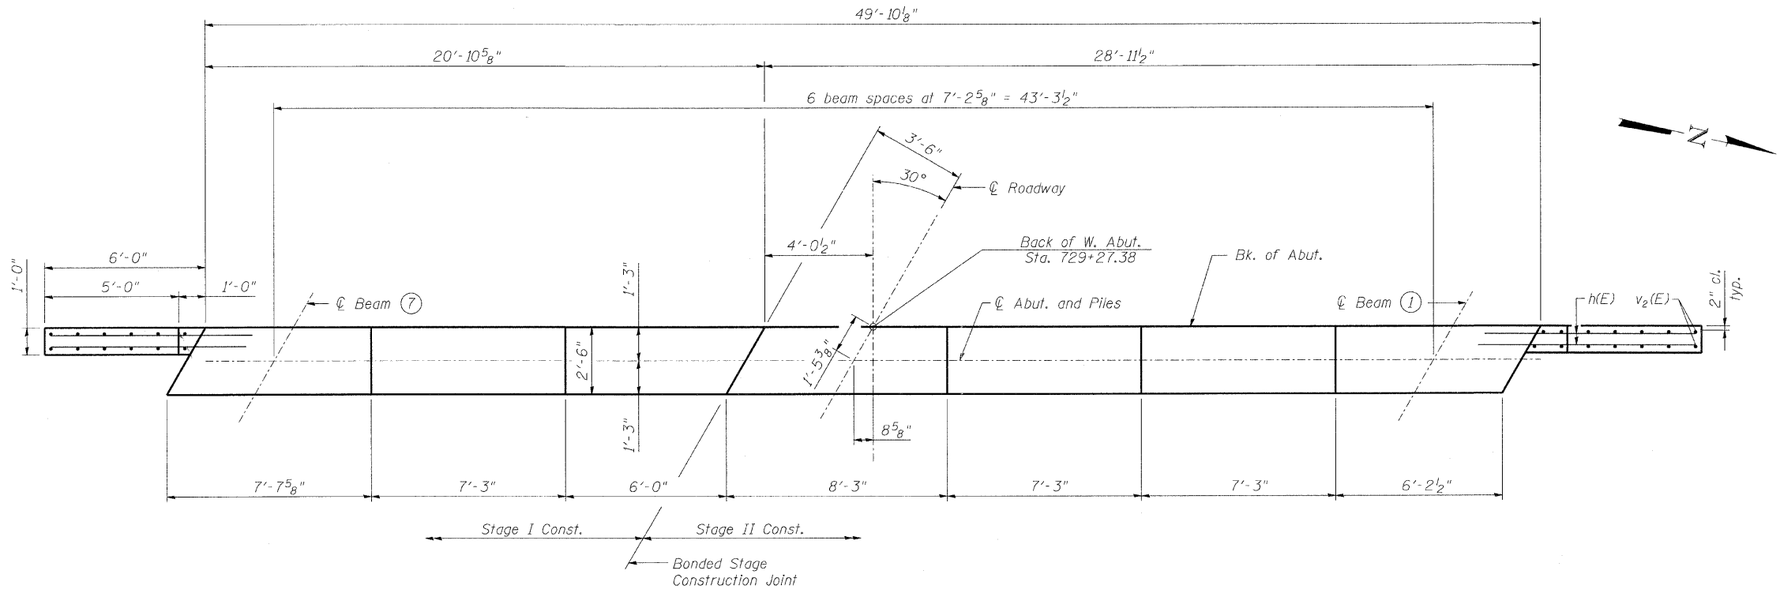

PLAN

REVISIONS	
NAME	DATE

ILLINOIS DEPARTMENT OF TRANSPORTATION

WEST ABUTMENT

IL RTE 33 OVER WEST FORK OF BIG MUDDY CREEK
FAP RTE 95 - SECTION 6BR-7
JASPER COUNTY
STATION 729+72.50
SN 040-0021

SCALE: VERT.
HORIZ.
DATE: 8/25/04

DRAWN BY: LANDREY
DESIGNED BY: SANFORD
CHECKED BY: WATKINS

GREENE & BRADFORD, INC.
OF SPRINGFIELD
CONSULTING ENGINEERS
3600 CONSTITUTION DRIVE
SPRINGFIELD, ILLINOIS 62711
PROFESSIONAL ENGINEERING CORP. 0079
PROFESSIONAL STRUCTURAL ENGINEERING CORPORATION
(217) 793-5864, (217) 793-5277 (FAX) E-MAIL - cadd@greenebradford.com

COMPUTER FILE NO. 01256WAB
PROJECT 01256
2/26/10-FAV

BRIDGE PLANS - F.A.P. ROUTE 95 (IL RTE. 33) JASPER COUNTY