F.A.P. RTE.	SECTION	COUNTY	TOTAL SHEETS	SHEET NO.
95	*	JASPER	546	290
STA.		TO STA.		
FED. ROAD DIST. NO.	ILLINOIS	FED. AID PROJECT		

*(5,6)Y,RS-2,6BR-7
CONTRACT NO. 94437

DESIGN		
INT.	DATE	REASON

CULVERT NO. 61
STA. 1179+17, LT.
EXISTING 4' X 3' BOX CULVERT

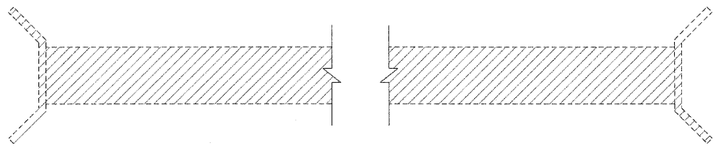

REMOVAL OF EXISTING STRUCTURES NO. 15	-	1 EACH
CUT	-	21 CY
FILL	-	56 CY

1000N (T.R. 201)

CULVERT NO. 64
STA. 1188+16, LT.
EXISTING 2' X 2' BOX CULVERT

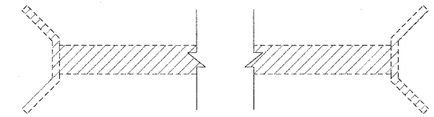

REMOVAL OF EXISTING STRUCTURES NO. 16	-	1 EACH
TRENCH BACKFILL	-	14 CY
CUT	-	12 CY

BOGOTA ROAD (FAS 706/CH 15)

PLOTS & CHECKS			
INT.	DATE	NO.	REASON

CULVERT NO. 62
STA. 157+85
EXISTING 15" CMP
57° SKEW

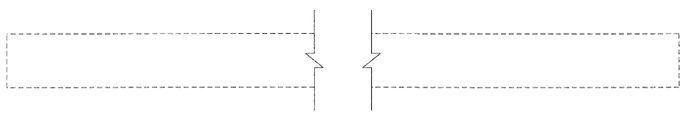

TO REMAIN

1000N (T.R. 201)

CULVERT NO. 65
STA. 1188+51, RT.
EXISTING 2' x 1.5' RC BOX
CULVERT WITH 24" RCP EXTENSION

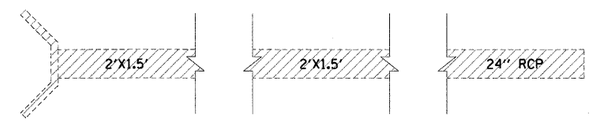

REMOVAL OF EXISTING STRUCTURES NO. 17	-	1 EACH
TRENCH BACKFILL	-	26 CY
CUT	-	20 CY

BOGOTA ROAD (FAS 706/CH 15)

CULVERT NO. 63
STA. 158+71
EXISTING 18" CMP
38° SKEW

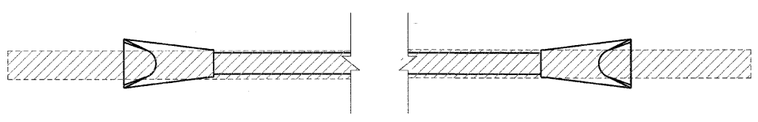

PIPE CULVERT REMOVAL	-	90 FOOT
PIPE CULVERTS, CLASS A, TYPE 1 18"	-	72 FOOT
PRC FLARED END SECTIONS 18"	-	2 EACH
TRENCH BACKFILL	-	24 CY
POROUS GRANULAR BEDDING	-	9 CY
CUT	-	40 CY
FILL	-	10 CY
PIPE CULVERT REMOVAL	-	40 FOOT

1000N (T.R. 201)

CHECKS		
INT.	DATE	REASON

LEGEND

▨ - EXISTING ITEMS TO BE REMOVED

REVISIONS	
NAME	DATE

ILLINOIS DEPARTMENT OF TRANSPORTATION

CULVERT DETAILS

FAP ROUTE 95 (IL RTE. 33)
SECTION (5,6)Y,RS-2,6BR-7
JASPER COUNTY

SCALE: VERT. HORIZ.
DATE: 09/16/02

DRAWN BY: BISHOP
DESIGNED BY: COLBROOK
CHECKED BY: COLBROOK

GREENE & BRADFORD, INC.
OF SPRINGFIELD
CONSULTING ENGINEERS
1000 SOUTH 2ND STREET
SPRINGFIELD, ILLINOIS 62703
PROFESSIONAL DESIGN FIRM 184.001-0078
PROFESSIONAL & STRUCTURAL ENGINEERING CORPORATION
(217) 753-0044, (217) 753-5237 FX, E-MAIL - code@greenebradfordfirm.com

COMPUTER FILE NO. CULV_DET.DGN-13
PROJECT 01256
2/26/10-FAV

IDOTPL-10 1"=10' 8/07/00