F.A.P. RTE.	SECTION	COUNTY	TOTAL SHEETS	SHEET NO.
95	*	JASPER	546	303
STA.		TO STA.		
FED. ROAD DIST. NO.	ILLINOIS	FED. AID PROJECT		

*(5,6)Y,RS-2,6BR-7
CONTRACT NO. 94437

ISLAND

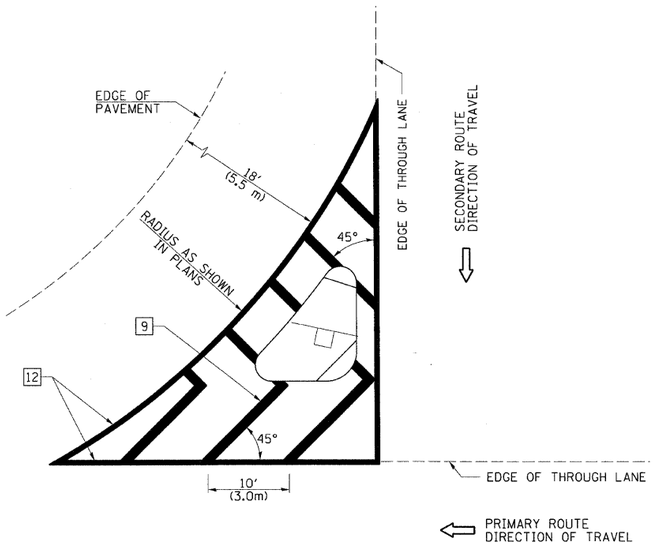

GENERAL NOTES

1. RAISED AND CORRUGATED MEDIANS SHALL BE OUTLINED WITH [2] IF PRESENT.
2. SOME OF THE INFORMATION INCLUDED WITH THIS DETAIL MAY NOT BE APPLICABLE TO THIS IMPROVEMENT.
3. PAVEMENT MARKINGS ARE TO BE EXTENDED THROUGH OMISSIONS WHEN APPLICABLE.
4. FINAL PAVEMENT MARKINGS SHALL BE IN PLACE PRIOR TO PLACING ANY RAISED REFLECTIVE PAVEMENT MARKERS.
5. THE FOLLOWING CRITERIA SHALL BE USED FOR SELECTING THE DIAGONAL PAVEMENT MARKING SPACING:

< 30 MPH	(< 50 km/h)	15' (4.5 m)
30-45 MPH	(50-75 km/h	20' (6.0 m)
> 45 MPH	(> 75 km/h	30' (9.0 m)

PAVEMENT MARKING LEGEND

[1] 4" (100) SKIP-DASH (YELLOW)

[2] 4" (100) SOLID (YELLOW)

[3] 12" (300) DIAGONAL (YELLOW)

[4] 4" (100) DOUBLE YELLOW (NARROW)

[5] RESERVED

[6] RESERVED

[7] 6" (150) SKIP-DASH (WHITE)

[8] 4" (100) SOLID (WHITE)

[9] 12" (300) DIAGONAL (WHITE)

[10] 6" (150) SOLID (WHITE)

[11] 24" (600) STOP BAR (WHITE)

[12] 8" (200) SOLID (WHITE)

[13] 6" (100) LANE LINE EXTENSIONS (WHITE)

[14] 4" (100) PARKING WHITE

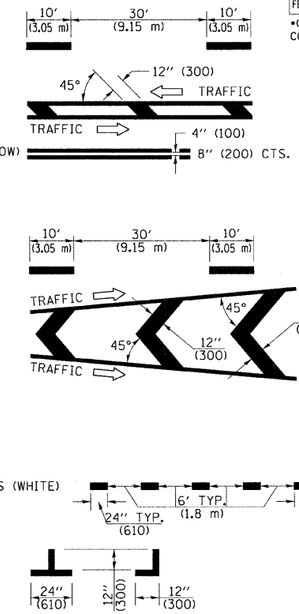

RURAL LEFT TURN STRIPING

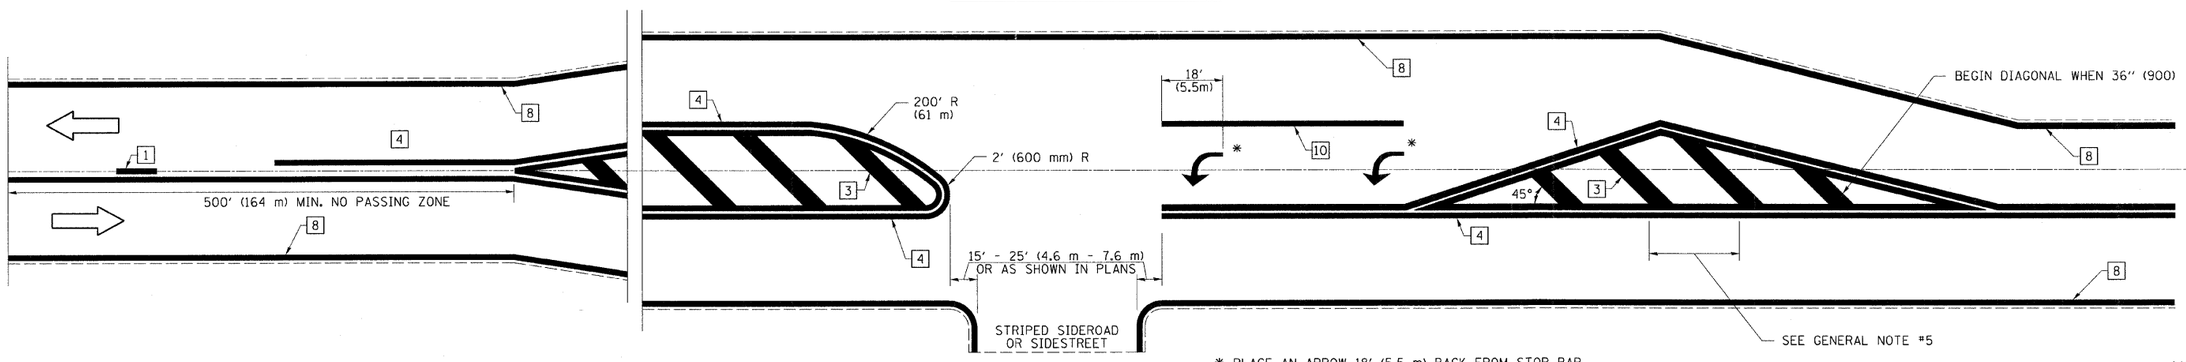

* PLACE AN ARROW 18' (5.5 m) BACK FROM STOP BAR. PLACE ANOTHER ARROW EVEN WITH THE BEGINNING OF THE SOLID WHITE LINE. SPACE ADDITIONAL ARROWS EVENLY UP TO 80' (24.4 m) MAXIMUM SPACING. USE MINIMUM OF 2 ARROWS.

NOT TO SCALE

Note: All dimensions are in INCHES (millimeters) unless otherwise shown.

DESIGN		
INT.	DATE	REASON

PLOTS & CHECKS			
INT.	DATE	NO.	REASON

CHECKS		
INT.	DATE	REASON

REVISIONS	
NAME	DATE

ILLINOIS DEPARTMENT OF TRANSPORTATION

PAVEMENT MARKING AND RAISED REFLECTIVE PAVEMENT MARKERS (RURAL & URBAN APPLICATIONS)

FAP ROUTE 95 (IL RTE. 33)
SECTION (5,6)Y,RS-2,6BR-7
JASPER COUNTY

SCALE: VERT. HORIZ.
DATE: 09/18/02

DRAWN BY: BISHOP
DESIGNED BY: COLBROOK
CHECKED BY: COLBROOK

GREENE & BRADFORD, INC.
OF SPRINGFIELD
CONSULTING ENGINEERS
1000 SOUTH 2nd STREET
SPRINGFIELD, ILLINOIS 62757
PROFESSIONAL DESIGN FIRM NO. 184-0078
PROFESSIONAL & STRUCTURAL ENGINEERING CORPORATION
(217) 793-8844, (217) 793-8227 (FAX) E-MAIL: cadmg@www.cnbroofor.com

COMPUTER FILE NO. DETAILS - 50
PROJECT 01256
2/26/10-FAV

IDOTPL-50 1"=50' 8/07/00

DISTRICT STANDARDS - F.A.P. ROUTE 95 (IL RTE. 33) JASPER COUNTY