DESIGN		
INT.	DATE	REASON

FINAL SURVEY?	BY	DATE
NOTE BOOK	SURVEYED	
NO.	PLOTTED	
	TYPING	
	AREAS	
	AREAS CHECKED	

PLOTS & CHECKS		
INT.	DATE/NO.	REASON

ORIGINAL SURVEY	BY	DATE
NOTE BOOK	SURVEYED	
NO.	PLOTTED	
	TYPING	
	AREAS	
	AREAS CHECKED	

CHECKS		
INT.	DATE	REASON

F.A.P. RTE.	SECTION	COUNTY	TOTAL SHEETS	SHEET NO
95	•	JASPER	546	307
STA. 698+00.00		TO STA. 702+00.00		
FED. ROAD DIST. NO.	ILLINOIS	FED. AID PROJECT		
• (5,6)Y, RS-2, 68R-7 CONTRACT NO. 94437				

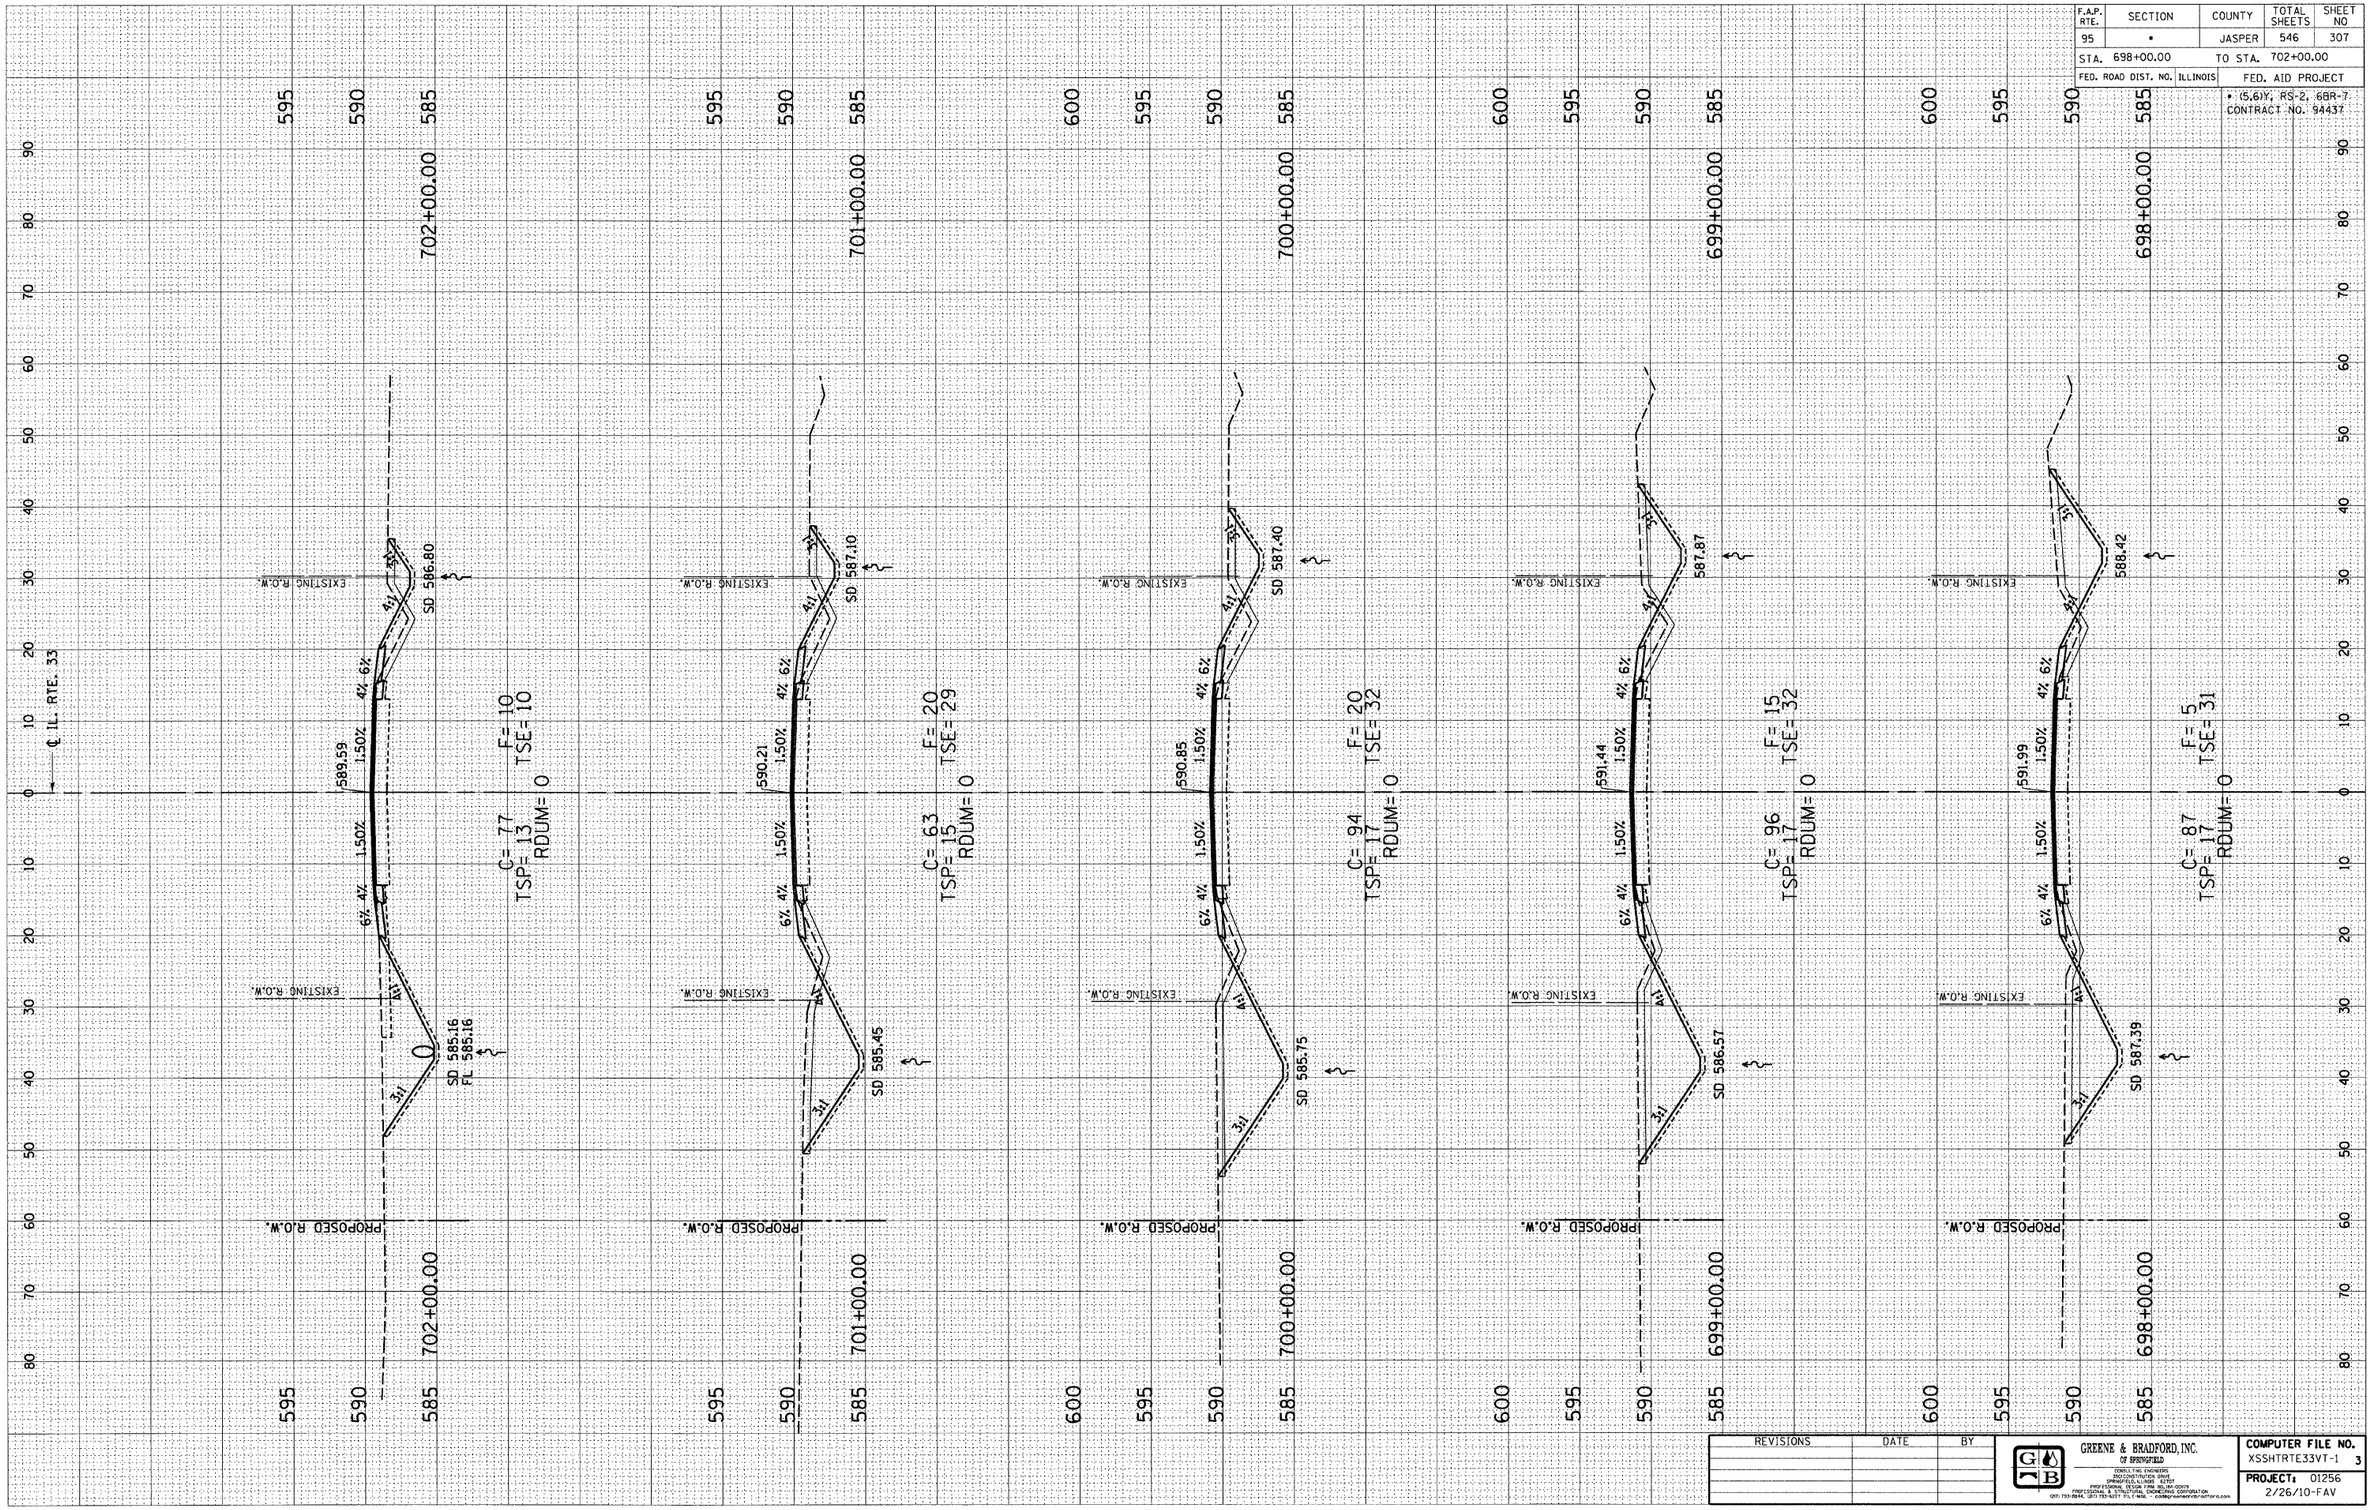

REVISIONS	DATE	BY

GREENE & BRADFORD, INC. OF SPRINGFIELD
CONSULTING ENGINEERS
2500 CONSTITUTION DRIVE
SPRINGFIELD, ILLINOIS 62707
PROFESSIONAL DESIGN FIRM REG. NO. 184-000219
PROFESSIONAL & STRUCTURAL ENGINEERING CORPORATION
(217) 793-3644, (217) 793-9277 FILE MAIL: • code@greenebradford.com

COMPUTER FILE NO.	
XSSHTRTE33VT-1	3
PROJECT: 01256	
2/26/10-FAV	

E-XSEC 2:1 06/09/03

F.A.P. ROUTE 95 (IL RTE. 33) JASPER COUNTY