DESIGN		
INT.	DATE	REASON

FINAL SURVEY		BY	DATE
	SURVEYED		
	PLOTTED		
NOTE BOOK	TOPO MAP		
	AREAS		
NO.	AREAS CHECKED		

PLOTS & CHECKS			
INT.	DATE	NO.	REASON

ORIGINAL SURVEY		BY	DATE
	SURVEYED		
	PLOTTED		
NOTE BOOK	SIGNAGE		
	AREAS		
NO.	AREAS CHECKED		

CHECKS		
INT.	DATE	REASON

F.A.P. RTE.	SECTION	COUNTY	TOTAL SHEETS	SHEET NO
95	-	JASPER	546	309
STA. 707+00.00		TO STA. 711+00.00		
FED. ROAD DIST. NO.	ILLINOIS	FED. AID PROJECT		

- (5,6)Y, RS-2, 6BR-7
CONTRACT NO. 94437

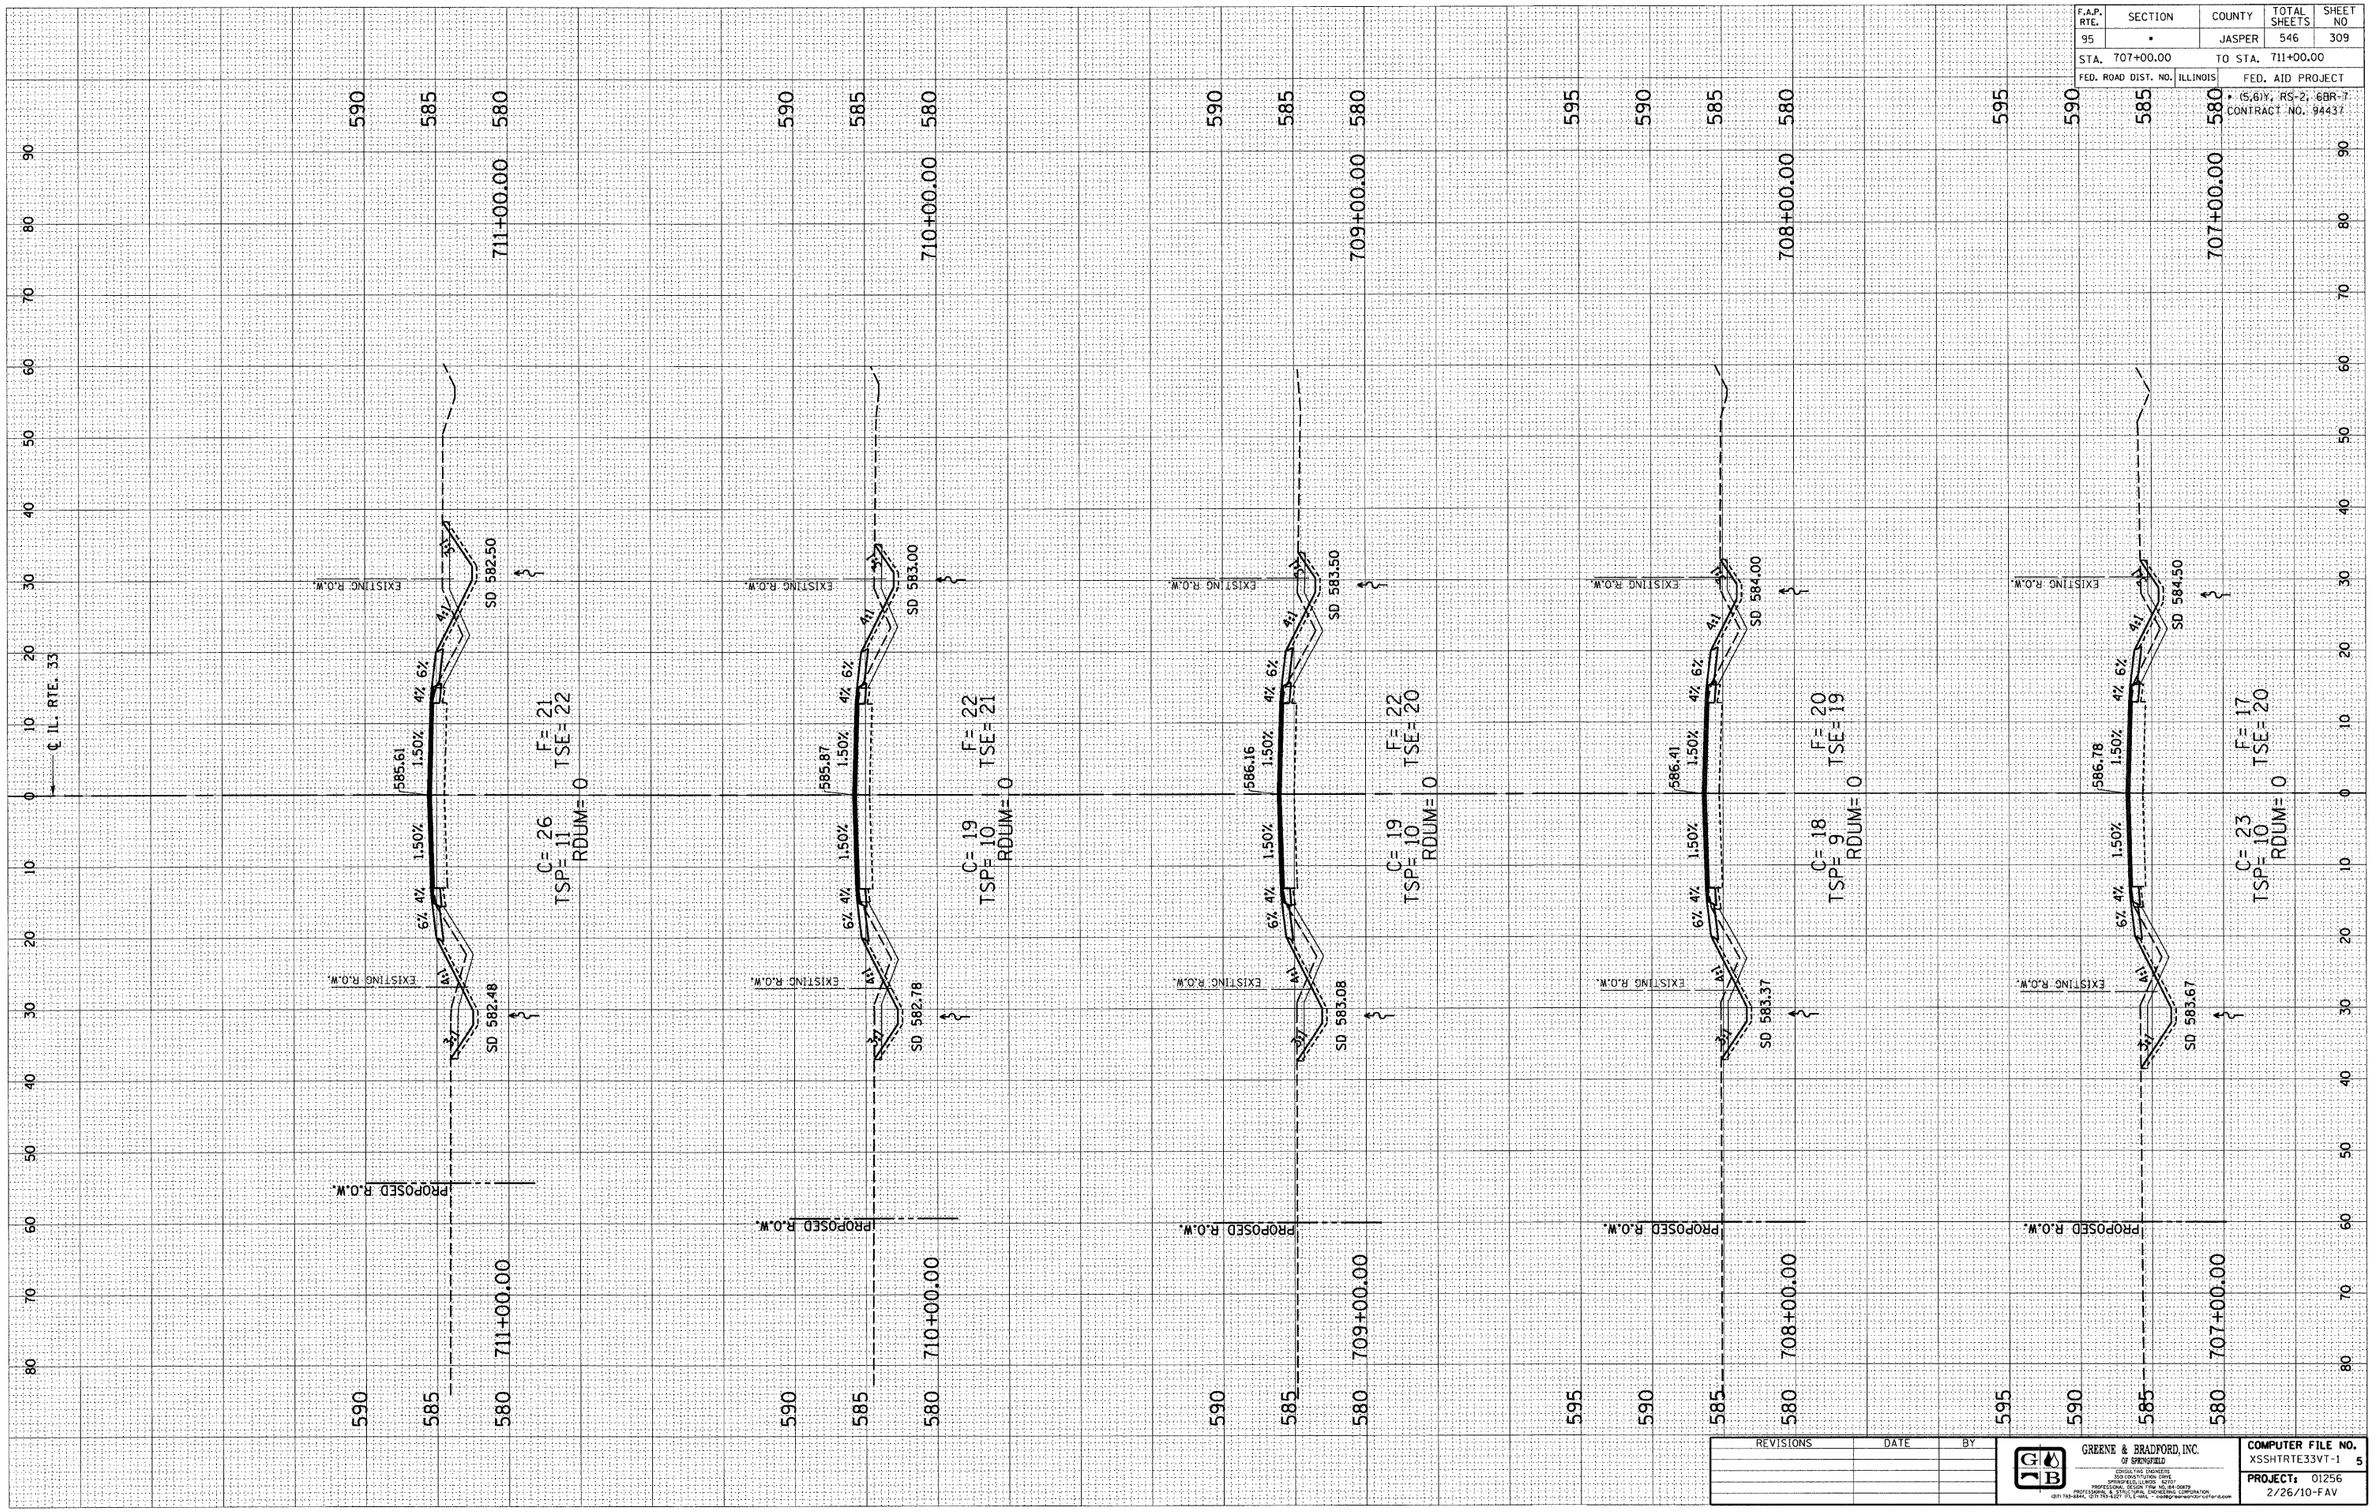

REVISIONS	DATE	BY

GREENE & BRADFORD, INC.
OF SPRINGFIELD
CONSULTING ENGINEERS
359 CONVENTIONS DRIVE
SPRINGFIELD, ILLINOIS 62703
PROFESSIONAL DESIGN FIRM 184.001329
PROFESSIONAL & STRUCTURAL ENGINEERING CORPORATION
(217) 753-8841, (217) 753-8227 (FAX) e-mail: ...@greenebradford.com

COMPUTER FILE NO.
XSSHTRTE33VT-1 5

PROJECT: 01256
2/26/10-FAV

E-XSEC 2:1 06/09/03

F.A.P. ROUTE 95 (IL RTE. 33) JASPER COUNTY