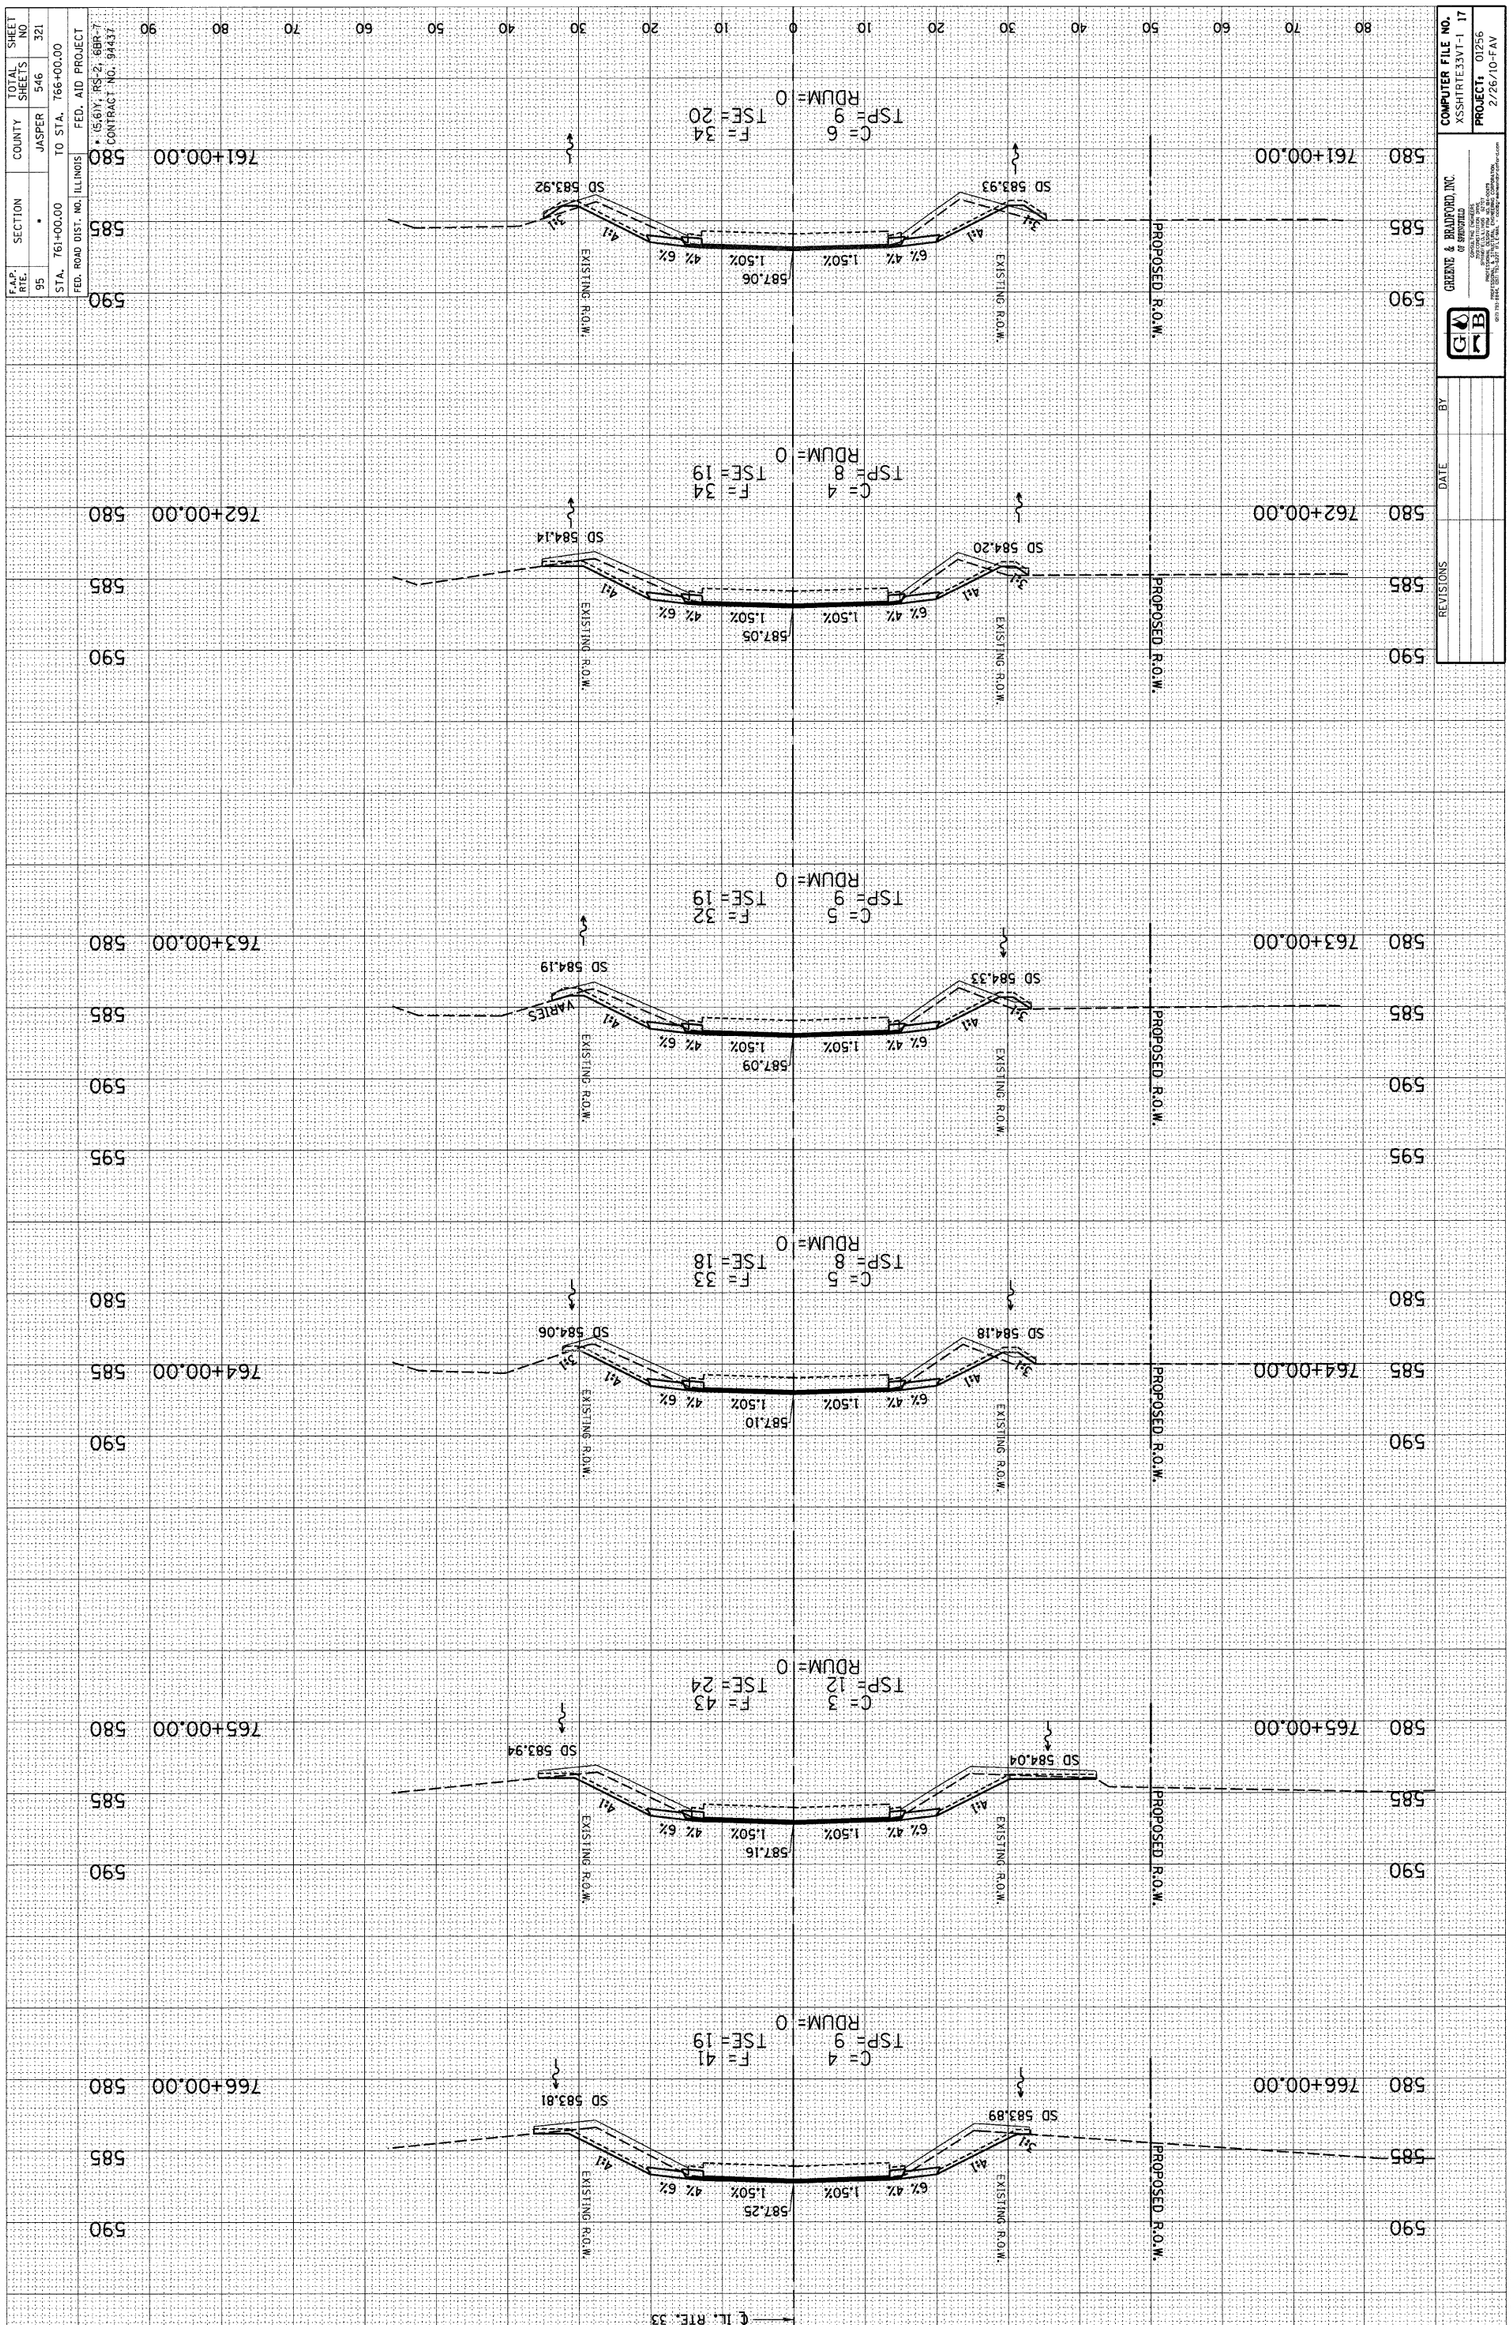

F.A.P. ROUTE 95 (IL RTE. 33) JASPER COUNTY

F.A.P. RTE.	SECTION	COUNTY	TOTAL SHEETS	SHEET NO
95	*	JASPER	546	321

STA. 761+00.00 TO STA. 766+00.00

FED. ROAD DIST. NO. ILLINOIS — FED. AID PROJECT

* (5,6)Y; RS-2, 6BR-7
CONTRACT NO. 94431

REVISIONS

BY	DATE

GREENE & BRADFORD, INC
OF SHERIDAN

COMPUTER FILE NO.
XSSHTRTE33V1-1 17

PROJECT: 01256
2/26/10-FAV

E-XSEC 2:1 06/09/03

DESIGN		
INT.	DATE	REASON

FINAL SURVEY NOTE BOOK	
SURVEYED	
PLOTTED	
TEMPLATE	
AREAS	
AREAS CHECKED	
NO.	
BY	DATE

PLOTS & CHECKS		
INT.	DATE	REASON

ORIGINAL SURVEY NOTE BOOK	
SURVEYED	
PLOTTED	
TEMPLATE	
AREAS	
AREAS CHECKED	
NO.	
BY	DATE

CHECKS		
INT.	DATE	REASON