DESIGN		
INT.	DATE	REASON

FINAL SURVEY	BY	DATE
NOTE BOOK	SURVEYED	
NO.	PLOTTED	
	TEMPLATE	
	AREAS	
	AREAS CHECKED	

PLOTS & CHECKS		
INT.	DATE NO.	REASON

ORIGINAL SURVEY	BY	DATE
NOTE BOOK	SURVEYED	
NO.	PLOTTED	
	TEMPLATE	
	AREAS	
	AREAS CHECKED	

CHECKS		
INT.	DATE	REASON

F.A.P. RTE.	SECTION	COUNTY	TOTAL SHEETS	SHEET NO
95	*	JASPER	546	331
STA. 808+00.00		TO STA. 810+71.76		
FED. ROAD DIST. NO.	ILLINOIS	FED. AID PROJECT		

* (5,6)Y, RS-2, GBR-7
CONTRACT NO. 94437

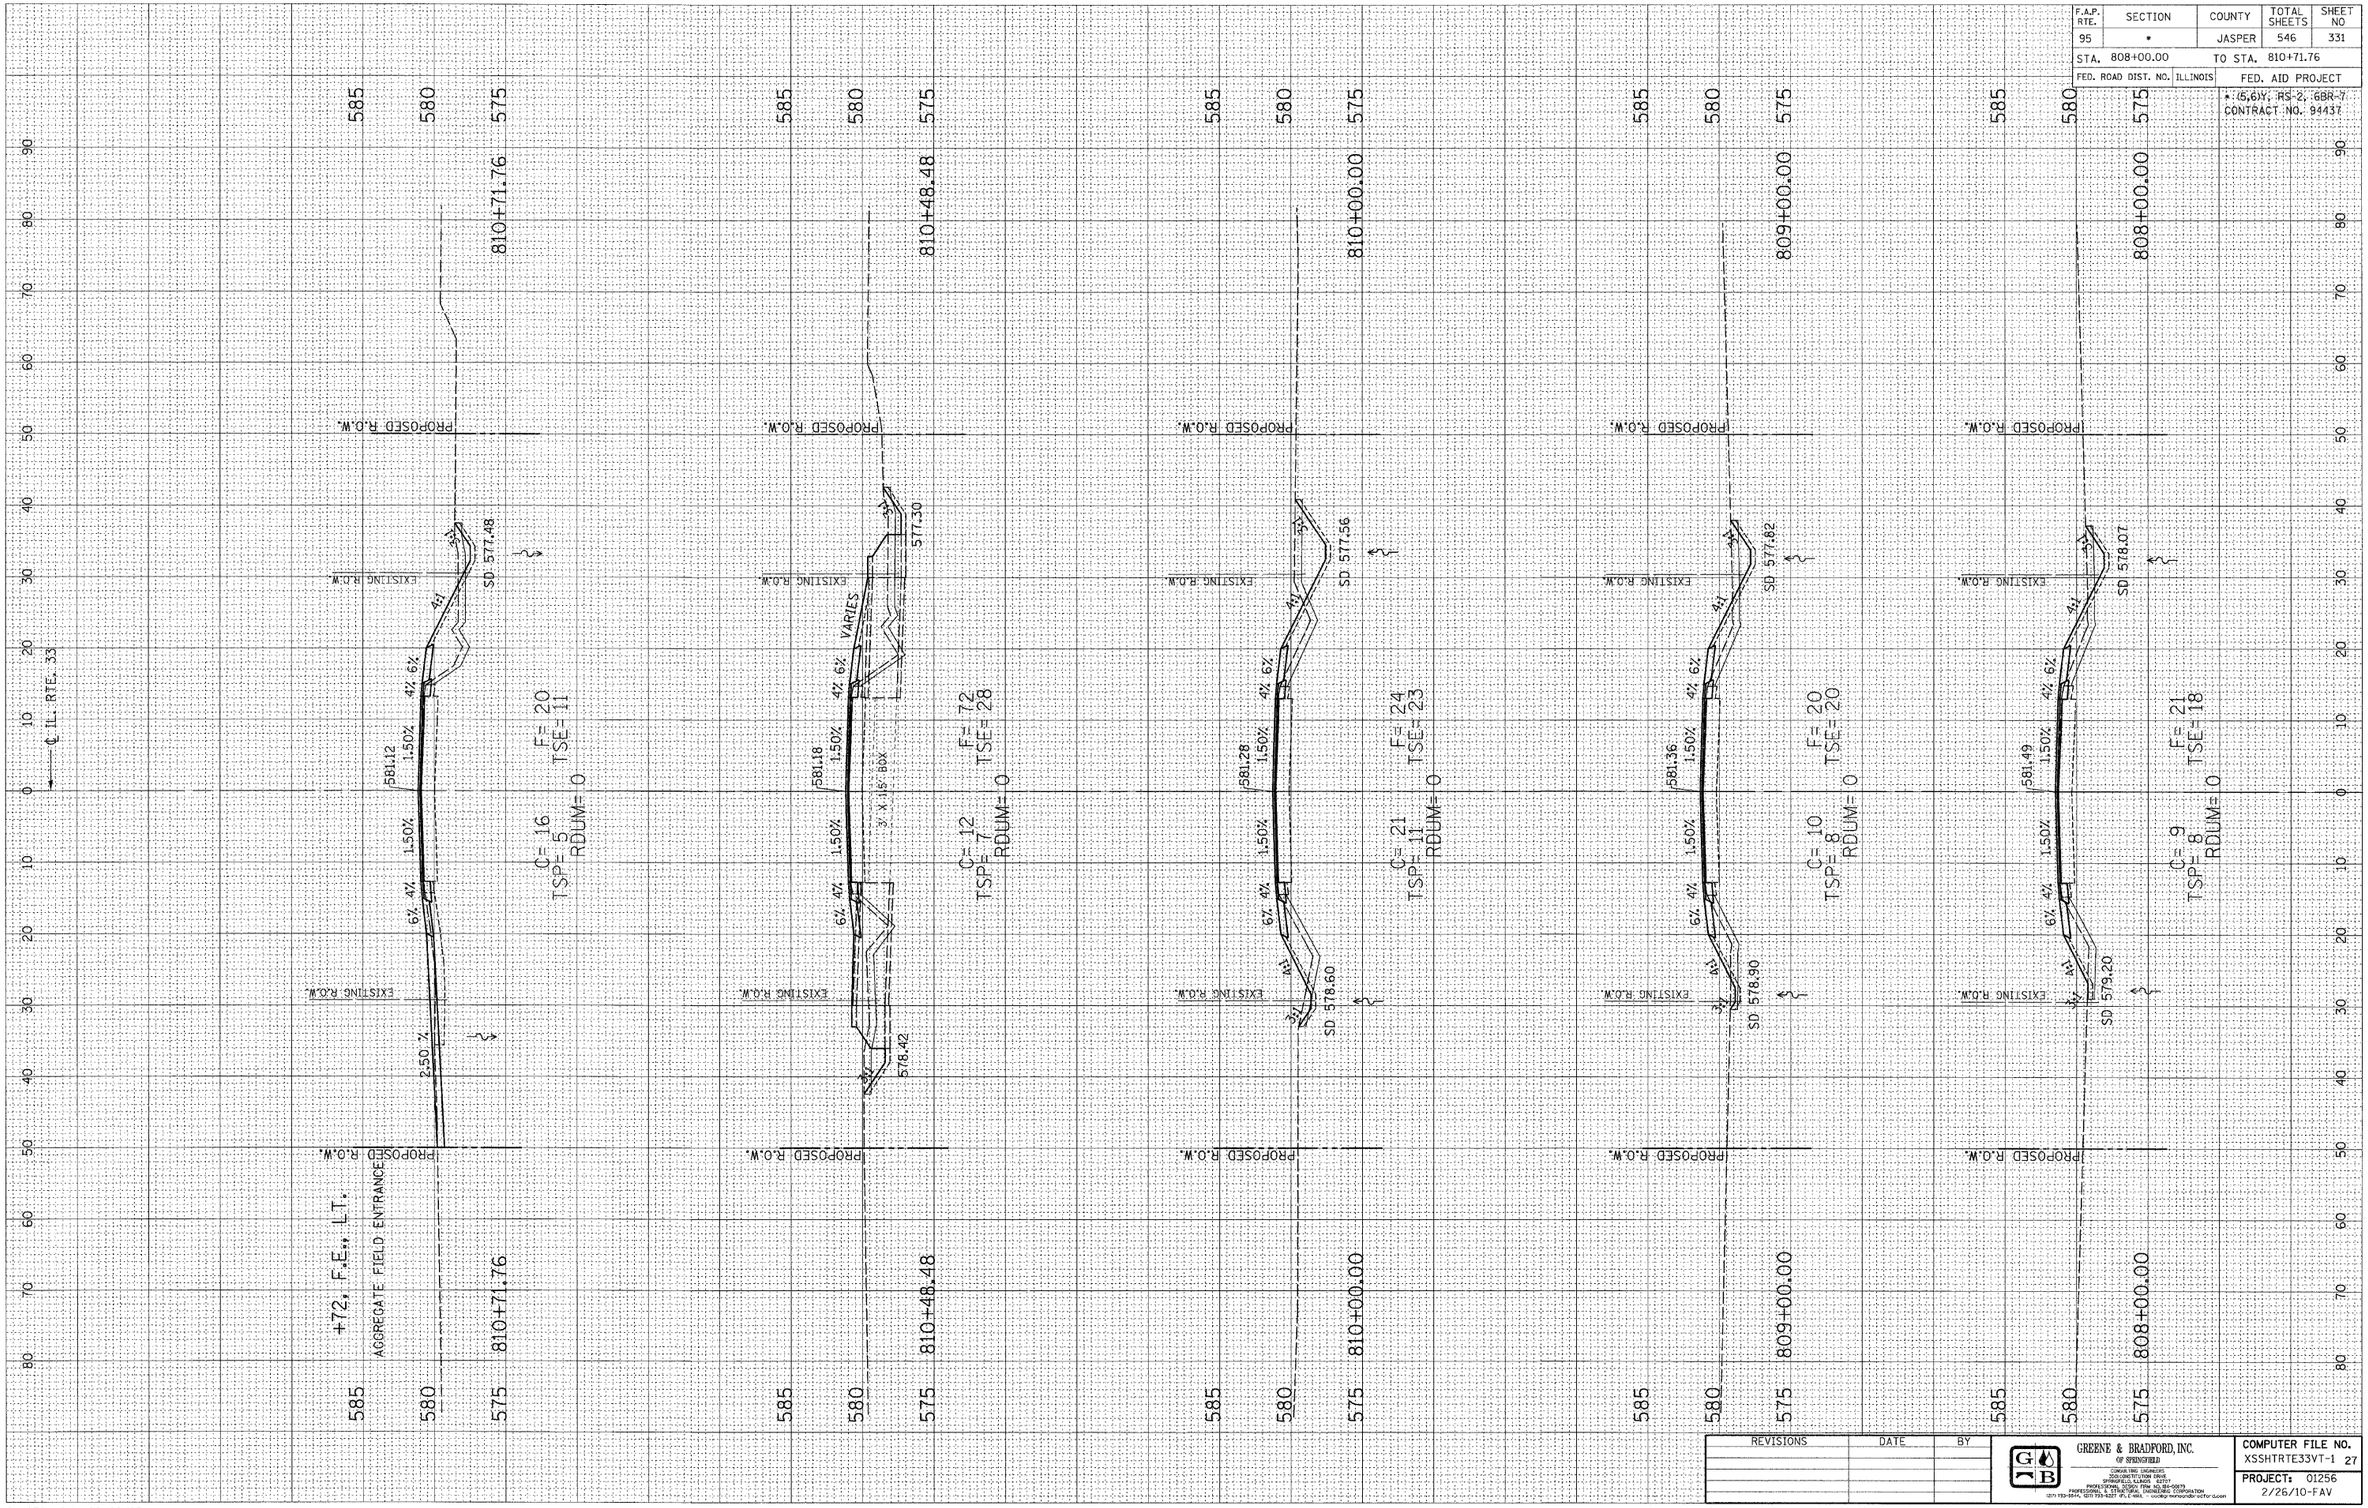

REVISIONS	DATE	BY

GREENE & BRADFORD, INC.
OF SPRINGFIELD
CONSULTING ENGINEERS
2200 WEST EDWARDS STREET
SPRINGFIELD, ILLINOIS 62707
PROFESSIONAL DESIGN FIRM NO. 184-0679
PROFESSIONAL SERVICE INDUSTRY CORPORATION
(217) 793-0944, (217) 793-9237 (FAX) e-mail: mail@g-mansion@sbcglobal.net

COMPUTER FILE NO.
XSSHTRTE33VT-1 27

PROJECT: 01256
2/26/10-FAV

E-XSEC 2:1 06/09/03

F.A.P. ROUTE 95 (IL RTE. 33) JASPER COUNTY