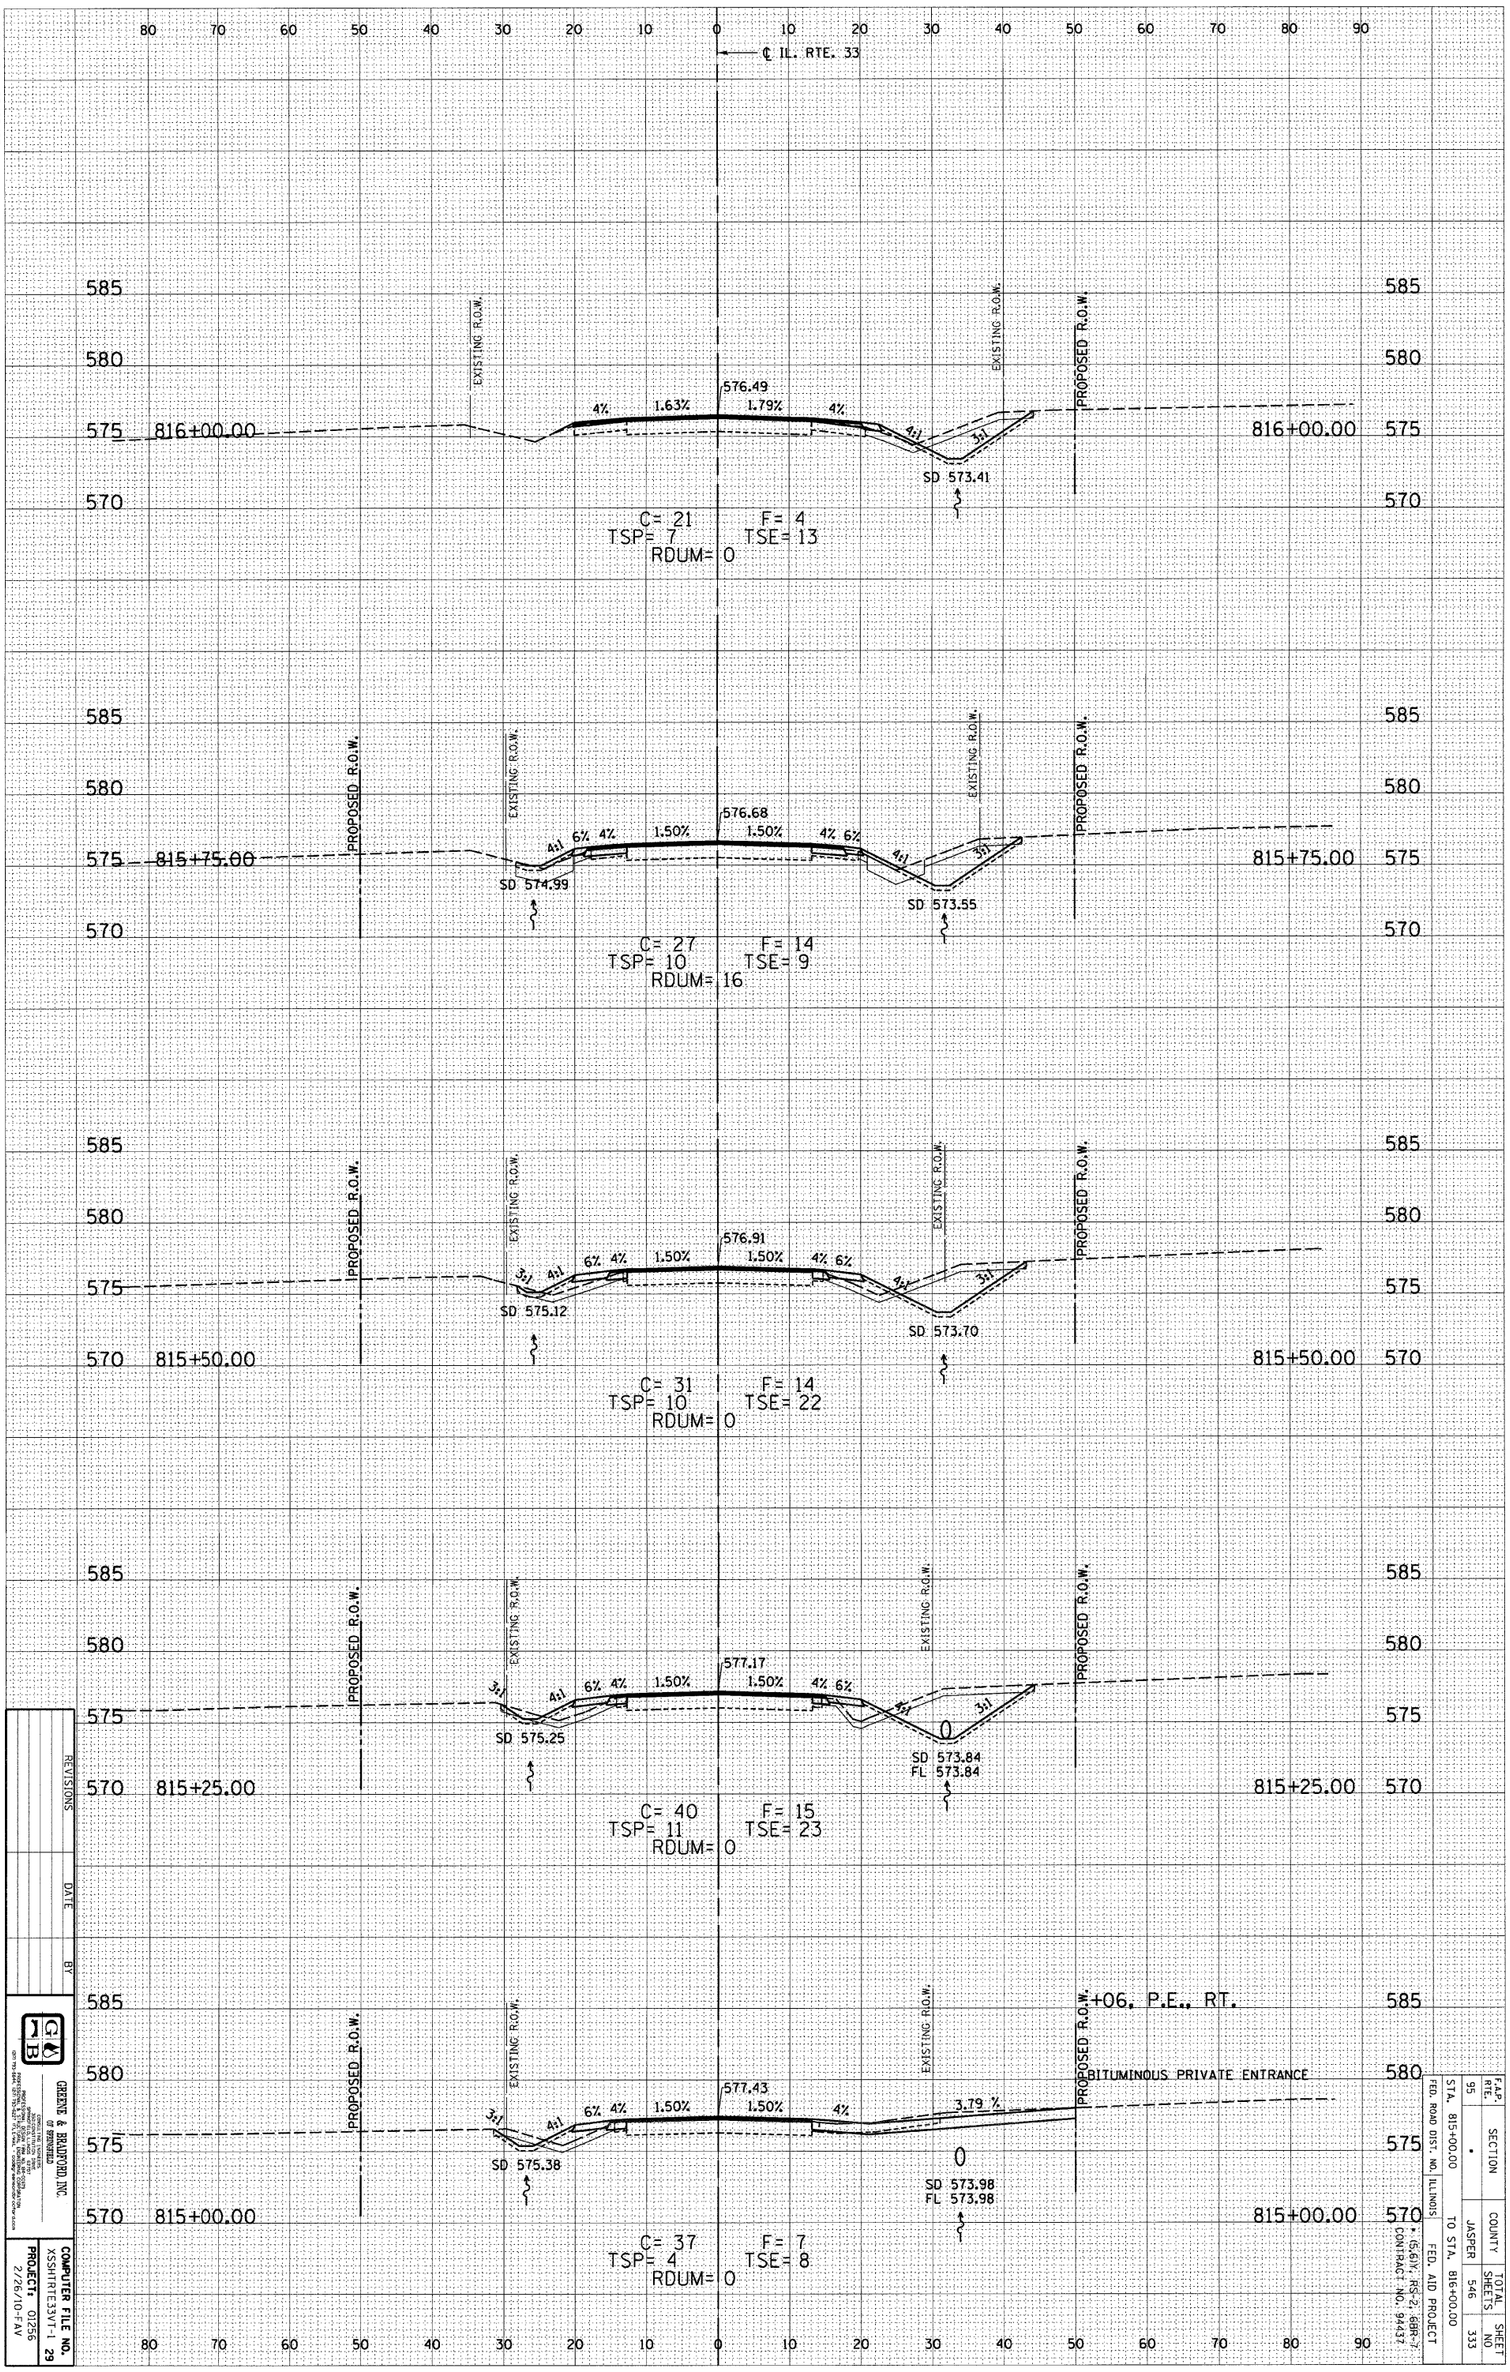

E-XSEC 2:1 06/09/03

ORIGINAL SURVEY		BY	DATE
NOTE BOOK	SURVEYED		
	PLOTTED		
	TEMPLATE		
	AREAS		
NO.	AREAS CHECKED		

FINAL SURVEY		BY	DATE
NOTE BOOK	SURVEYED		
	PLOTTED		
	TEMPLATE		
	AREAS		
NO.	AREAS CHECKED		

CHECKS: INT. DATE REASON

PLOTS & CHECKS: INT. DATE NO. REASON

DESIGN: INT. DATE REASON

REVISIONS | DATE | BY

GREENE & BRADFORD, INC. OF SPRINGFIELD

COMPUTER FILE NO. XSSHTRTE33VT-1 29

PROJECT: 01256 2/26/10-FAV

F.A.P. ROUTE 95 (IL RTE. 33) JASPER COUNTY

F.A.P. RTE.	SECTION	COUNTY	TOTAL SHEETS	SHEET NO
95	*	JASPER	546	333
STA. 815+00.00		TO STA. 816+00.00		

FED. ROAD DIST. NO. ILLINOIS FED. AID PROJECT

* (5,6)Y, RS-2, 68R-7 CONTRACT NO. 94437