DESIGN		
INT.	DATE	REASON

FINAL SURVEY	BY	DATE
NOTE BOOK	SURVEYED	
NO.	PLOTTED	
	PUMP FILE	
	AREAS	
	AREAS CHECKED	

PLOTS & CHECKS			
INT.	DATE	NO.	REASON

ORIGINAL SURVEY	BY	DATE
NOTE BOOK	SURVEYED	
NO.	PLOTTED	
	PUMP FILE	
	AREAS	
	AREAS CHECKED	

CHECKS		
INT.	DATE	REASON

F.A.P. RTE.	SECTION	COUNTY	TOTAL SHEETS	SHEET NO
95	•	JASPER	546	335
STA. 817+50.00		TO STA. 818+50.00		
FED. ROAD DIST. NO.	ILLINOIS	FED. AID PROJECT		
		• (5,6)Y, RS-2, 6BR-7 CONTRACT NO. 94437		

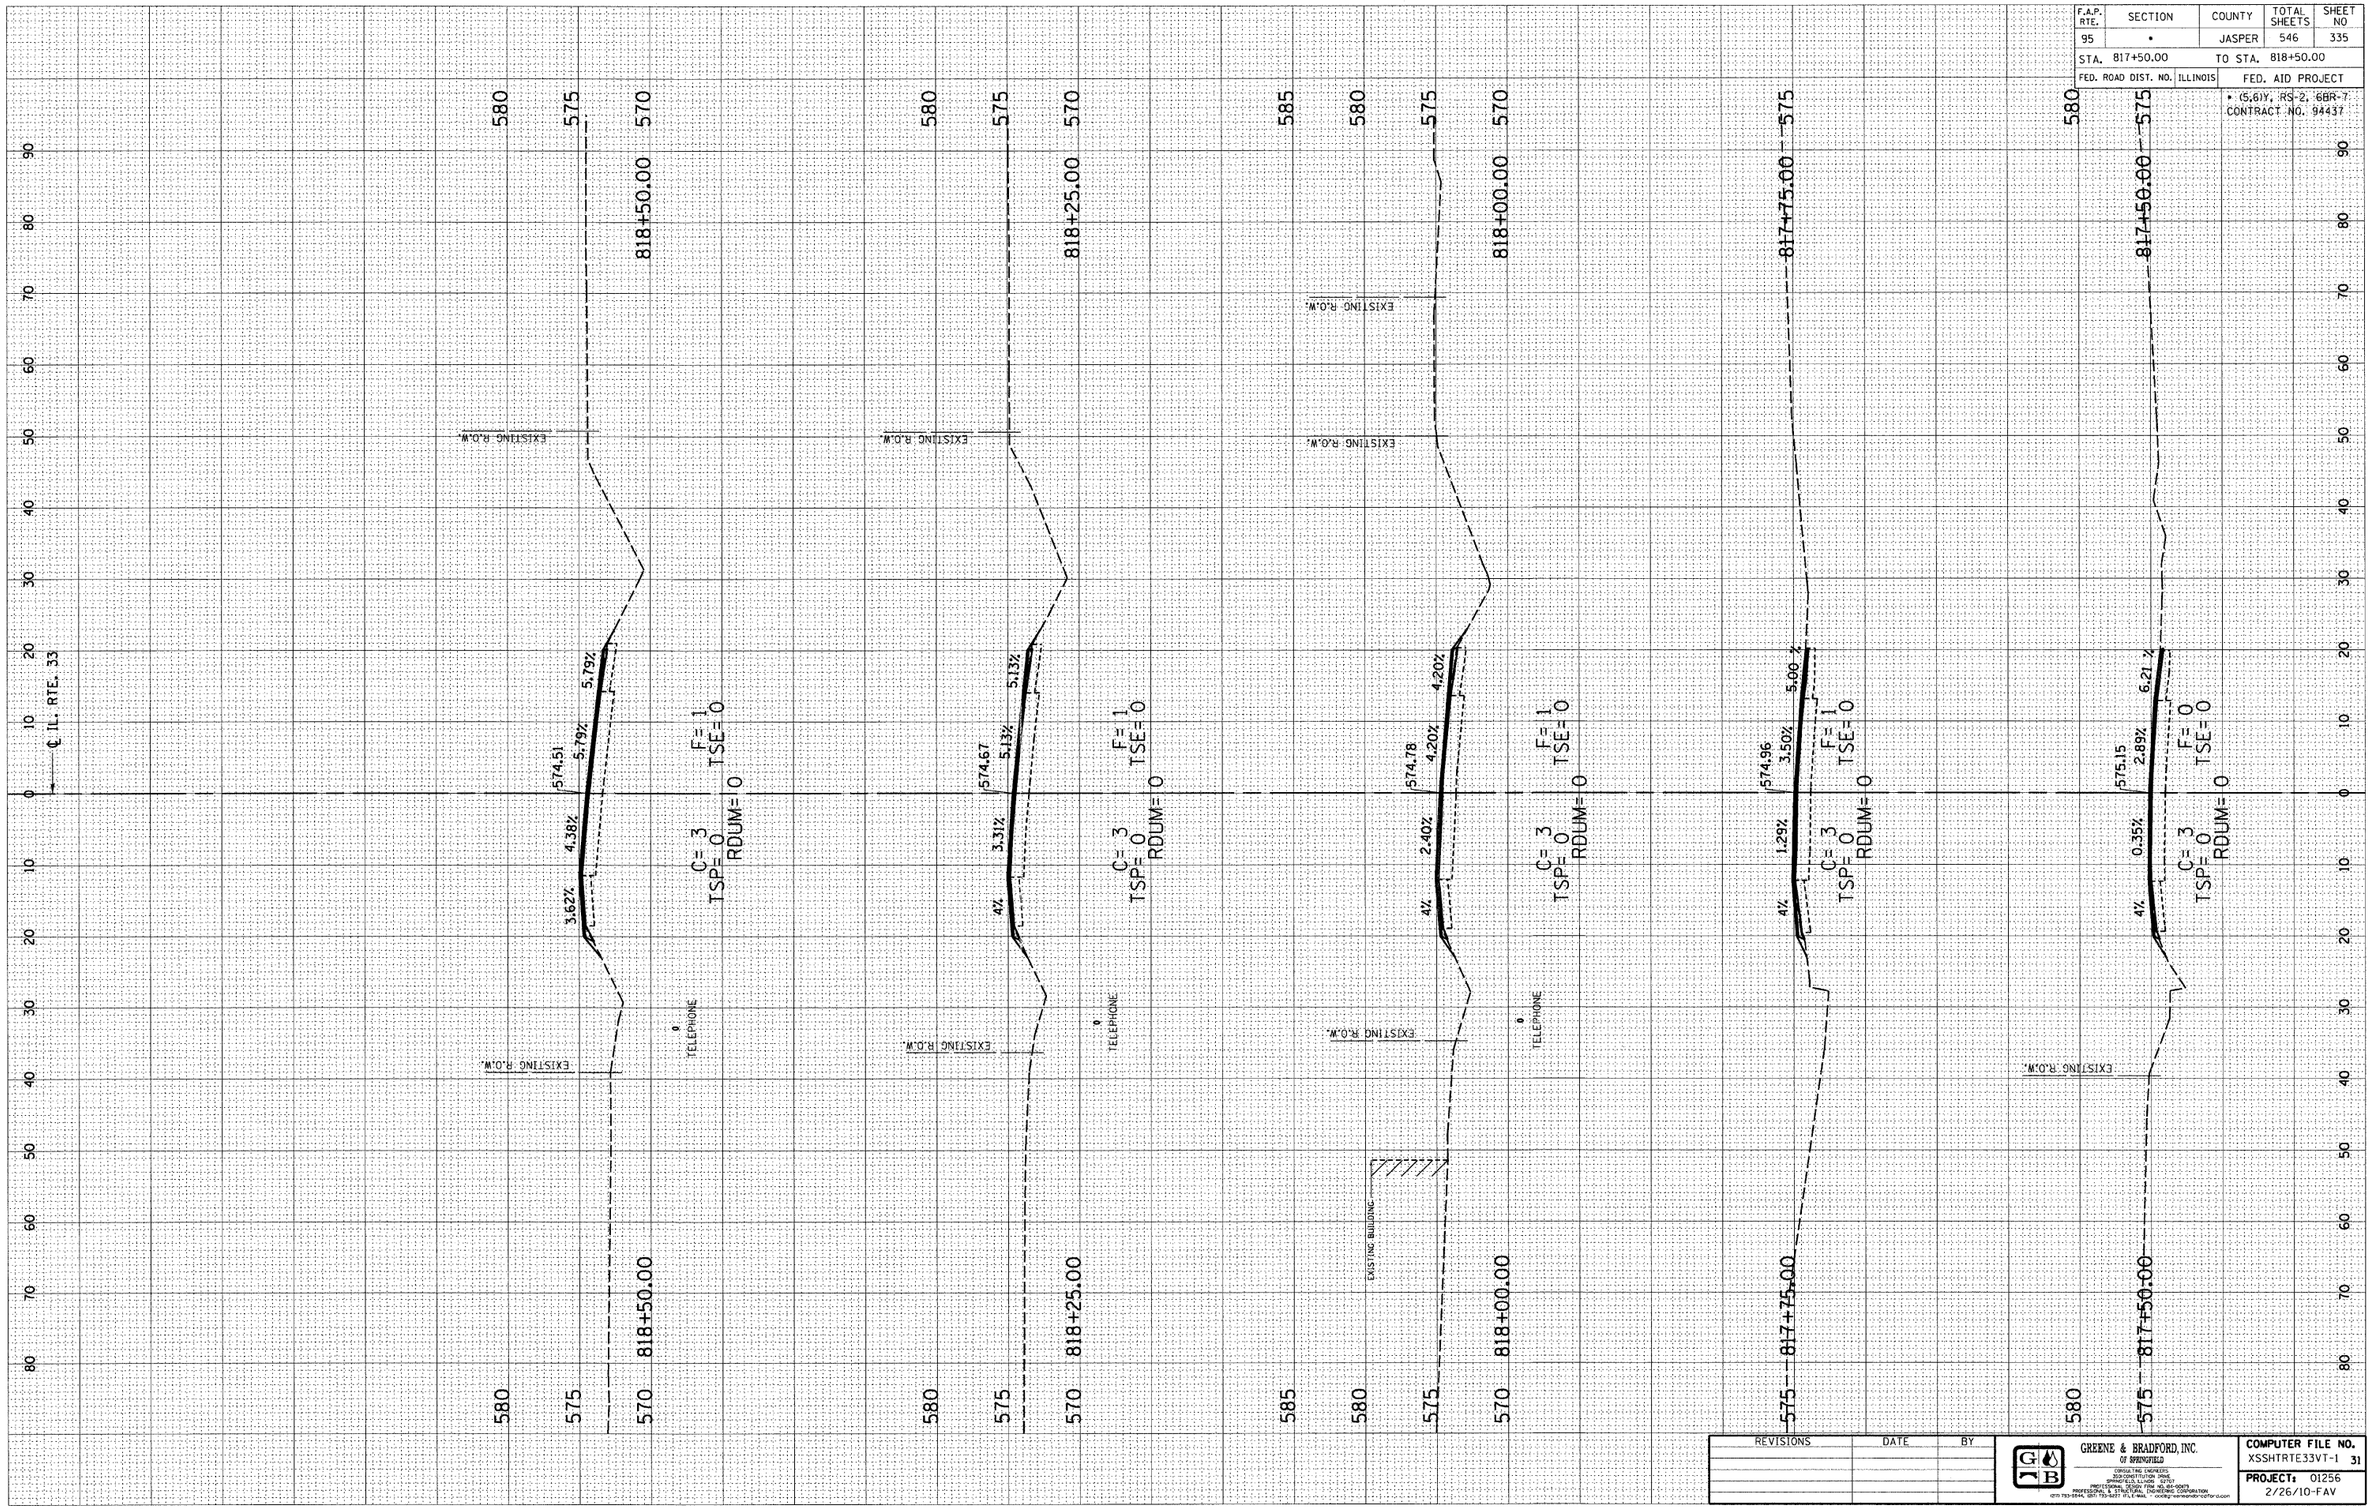

REVISIONS	DATE	BY

GREENE & BRADFORD, INC.
OF SPRINGFIELD
CONSULTING ENGINEERS
3131 CONSTITUTION DRIVE
SPRINGFIELD, ILLINOIS 62707
PROFESSIONAL DESIGN FIRM NO. 184-000479
PROFESSIONAL & STRUCTURAL ENGINEERING CORPORATION
(217) 793-5544, (217) 793-5677 FILE MAIL: civil@g-bmail.com

COMPUTER FILE NO.
XSSHTRTE33VT-1 31

PROJECT: 01256
2/26/10-FAV

E-XSEC 2:1 06/09/03

F.A.P. ROUTE 95 (IL RTE. 33) JASPER COUNTY