DESIGN		
INT.	DATE	REASON

FINAL SURVEY NOTE BOOK NO.	BY	DATE
SURVEYED		
PLOTTED		
TYPE OF TERRAIN		
AREAS		
AREAS CHECKED		

PLOTS & CHECKS			
INT.	DATE	NO.	REASON

ORIGINAL SURVEY NOTE BOOK NO.	BY	DATE
SURVEYED		
PLOTTED		
TYPE OF TERRAIN		
AREAS		
AREAS CHECKED		

CHECKS		
INT.	DATE	REASON

F.A.P. RTE.	SECTION	COUNTY	TOTAL SHEETS	SHEET NO
95	•	JASPER	546	336
STA. 818+75.00		TO STA. 819+75.00		
FED. ROAD DIST. NO.	ILLINOIS	FED. AID PROJECT		
• (5,6)Y, RS-2, 6BR-7 CONTRACT NO. 94437				

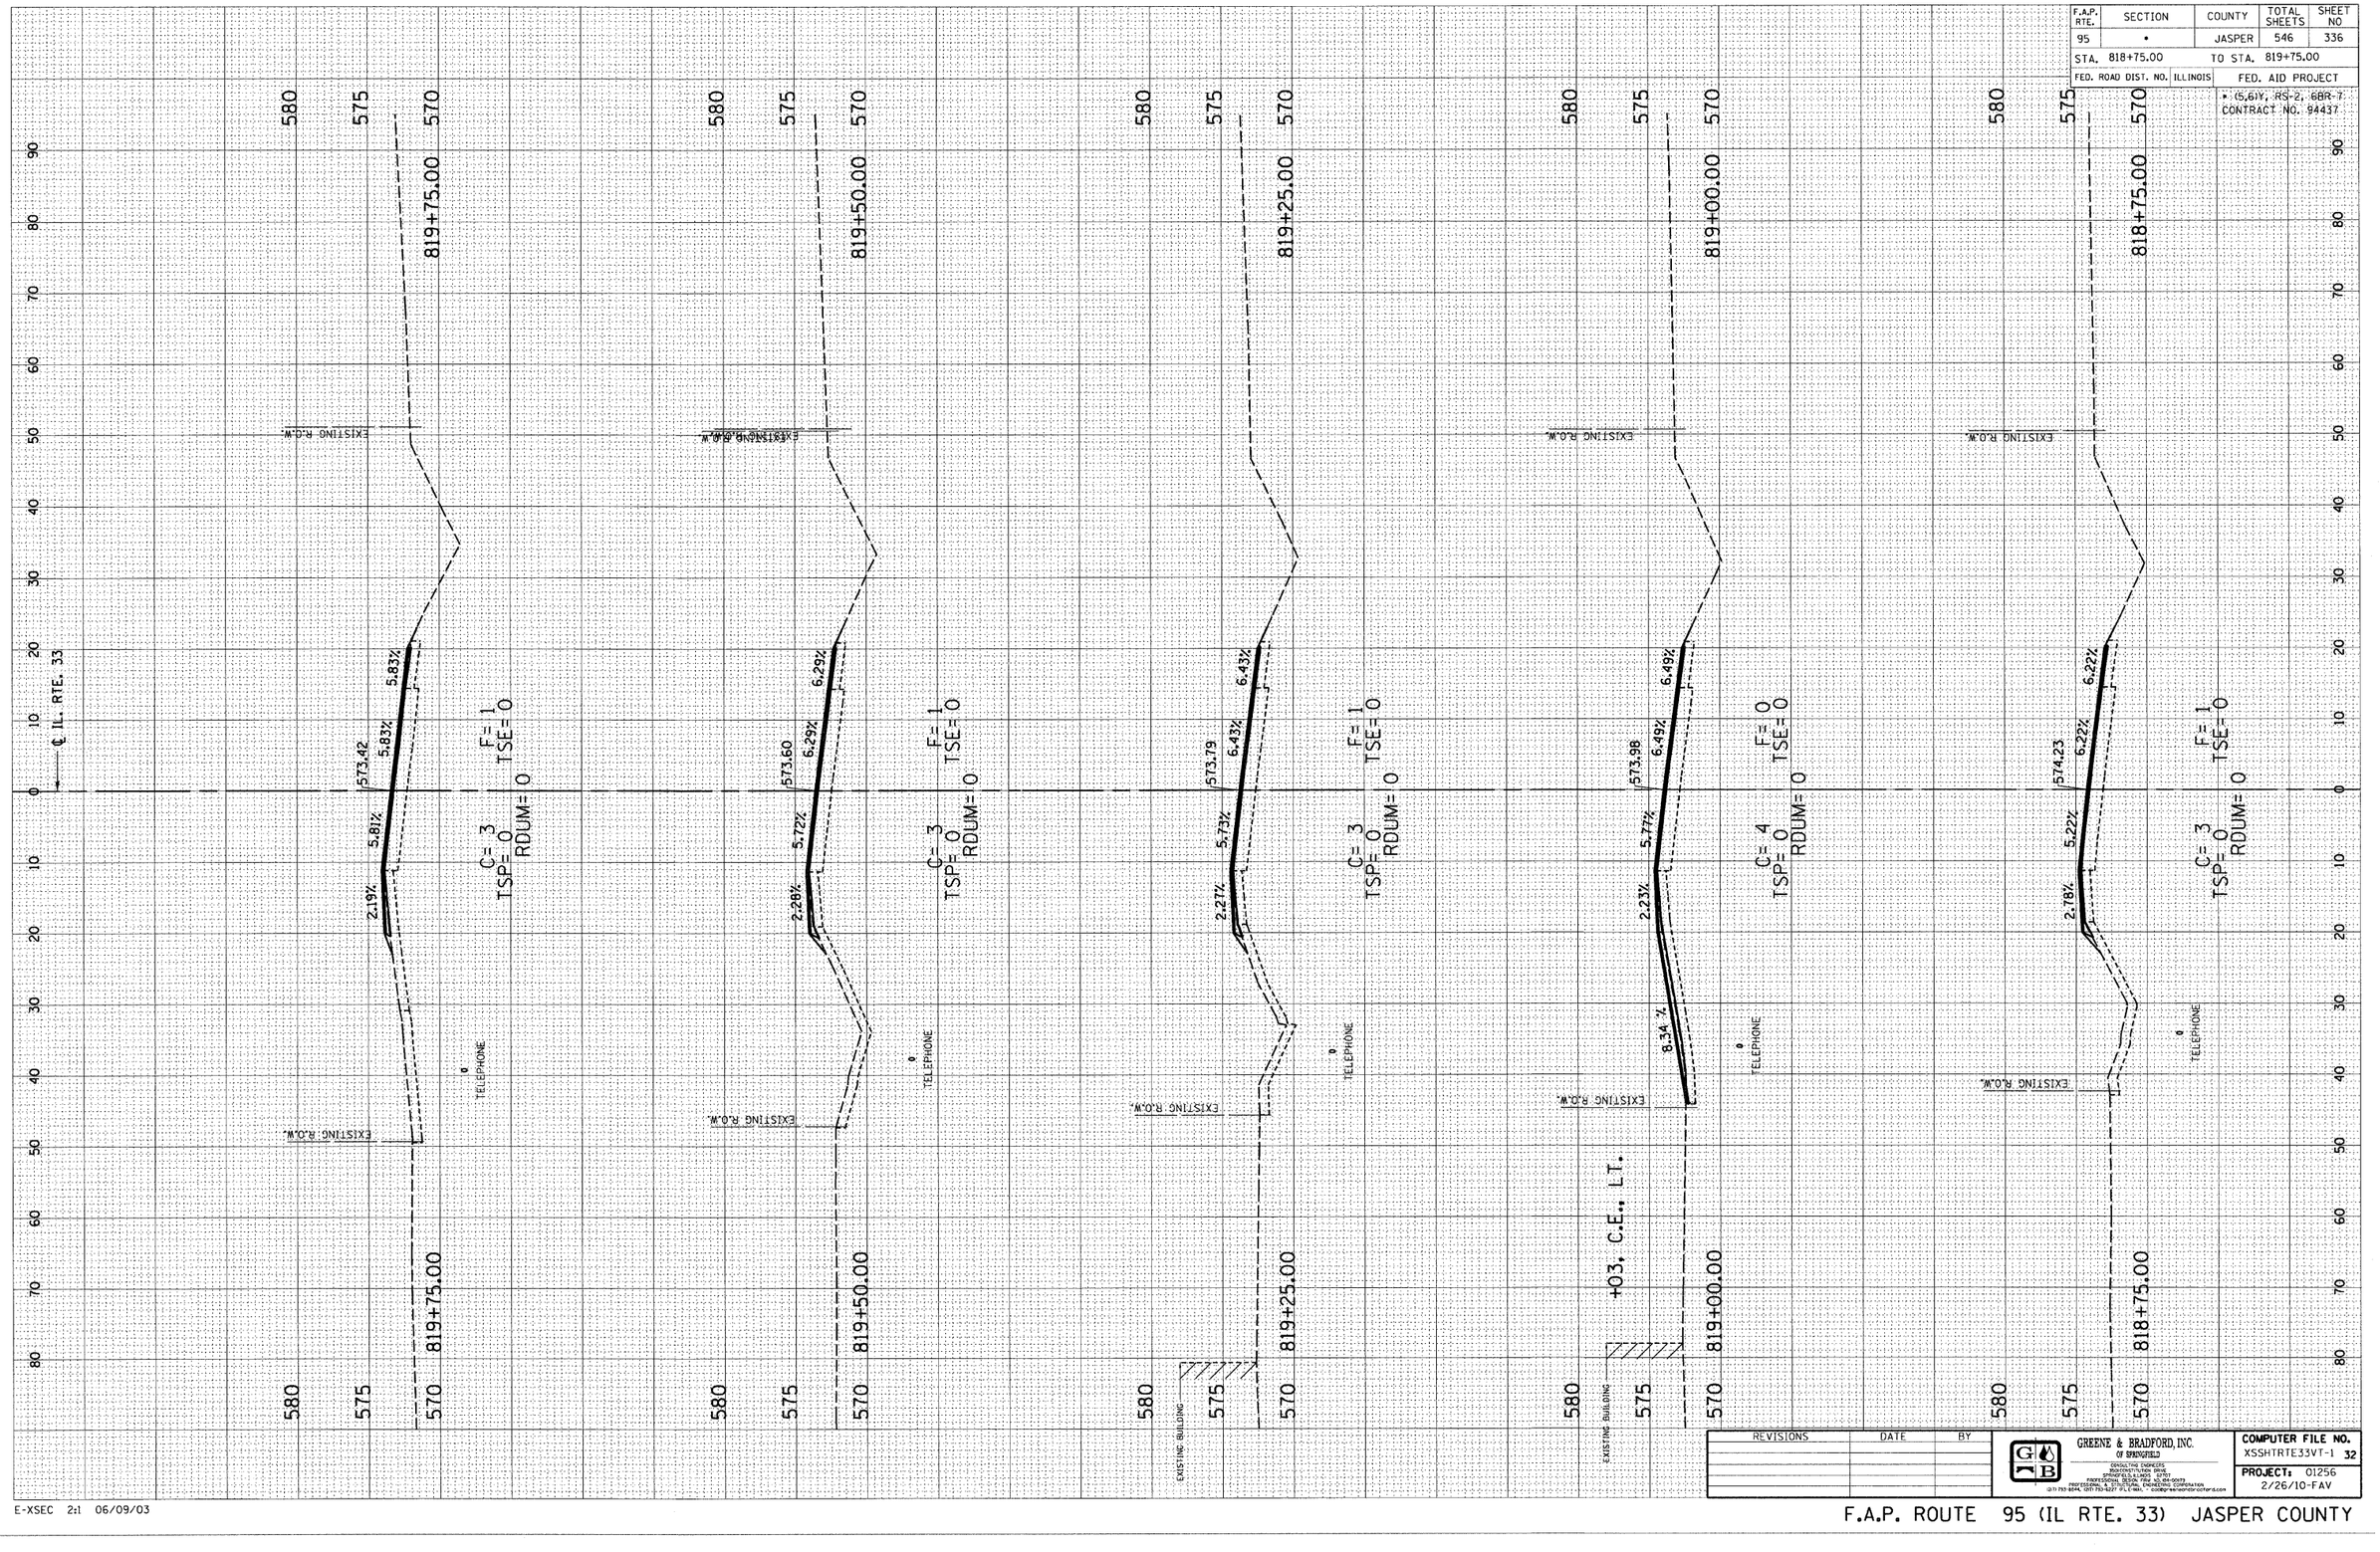

REVISIONS	DATE	BY

GREENE & BRADFORD, INC.
OF SPRINGFIELD
CONSULTING ENGINEERS
350 CONSTITUTION DRIVE
SPRINGFIELD, ILLINOIS 62707
PROFESSIONAL DESIGN FIRM NO. 184-001573
PROFESSIONAL & STRUCTURAL ENGINEERING CORPORATION
(217) 793-8244, (217) 793-3227 FX | EMAIL • corp@greenebradford.com

COMPUTER FILE NO.
XSSHTRTE33VT-1 32

PROJECT: 01256
2/26/10-FAV

E-XSEC 2:1 06/09/03

F.A.P. ROUTE 95 (IL RTE. 33) JASPER COUNTY