ORIGINAL SURVEY		BY	DATE
NOTE BOOK	SURVEYED		
	PLOTTED		
	TEMPLATE		
NO.	AREAS		
	AREAS CHECKED		

FINAL SURVEY		BY	DATE
NOTE BOOK	SURVEYED		
	PLOTTED		
	TEMPLATE		
NO.	AREAS		
	AREAS CHECKED		

E-XSEC 211 06/09/03

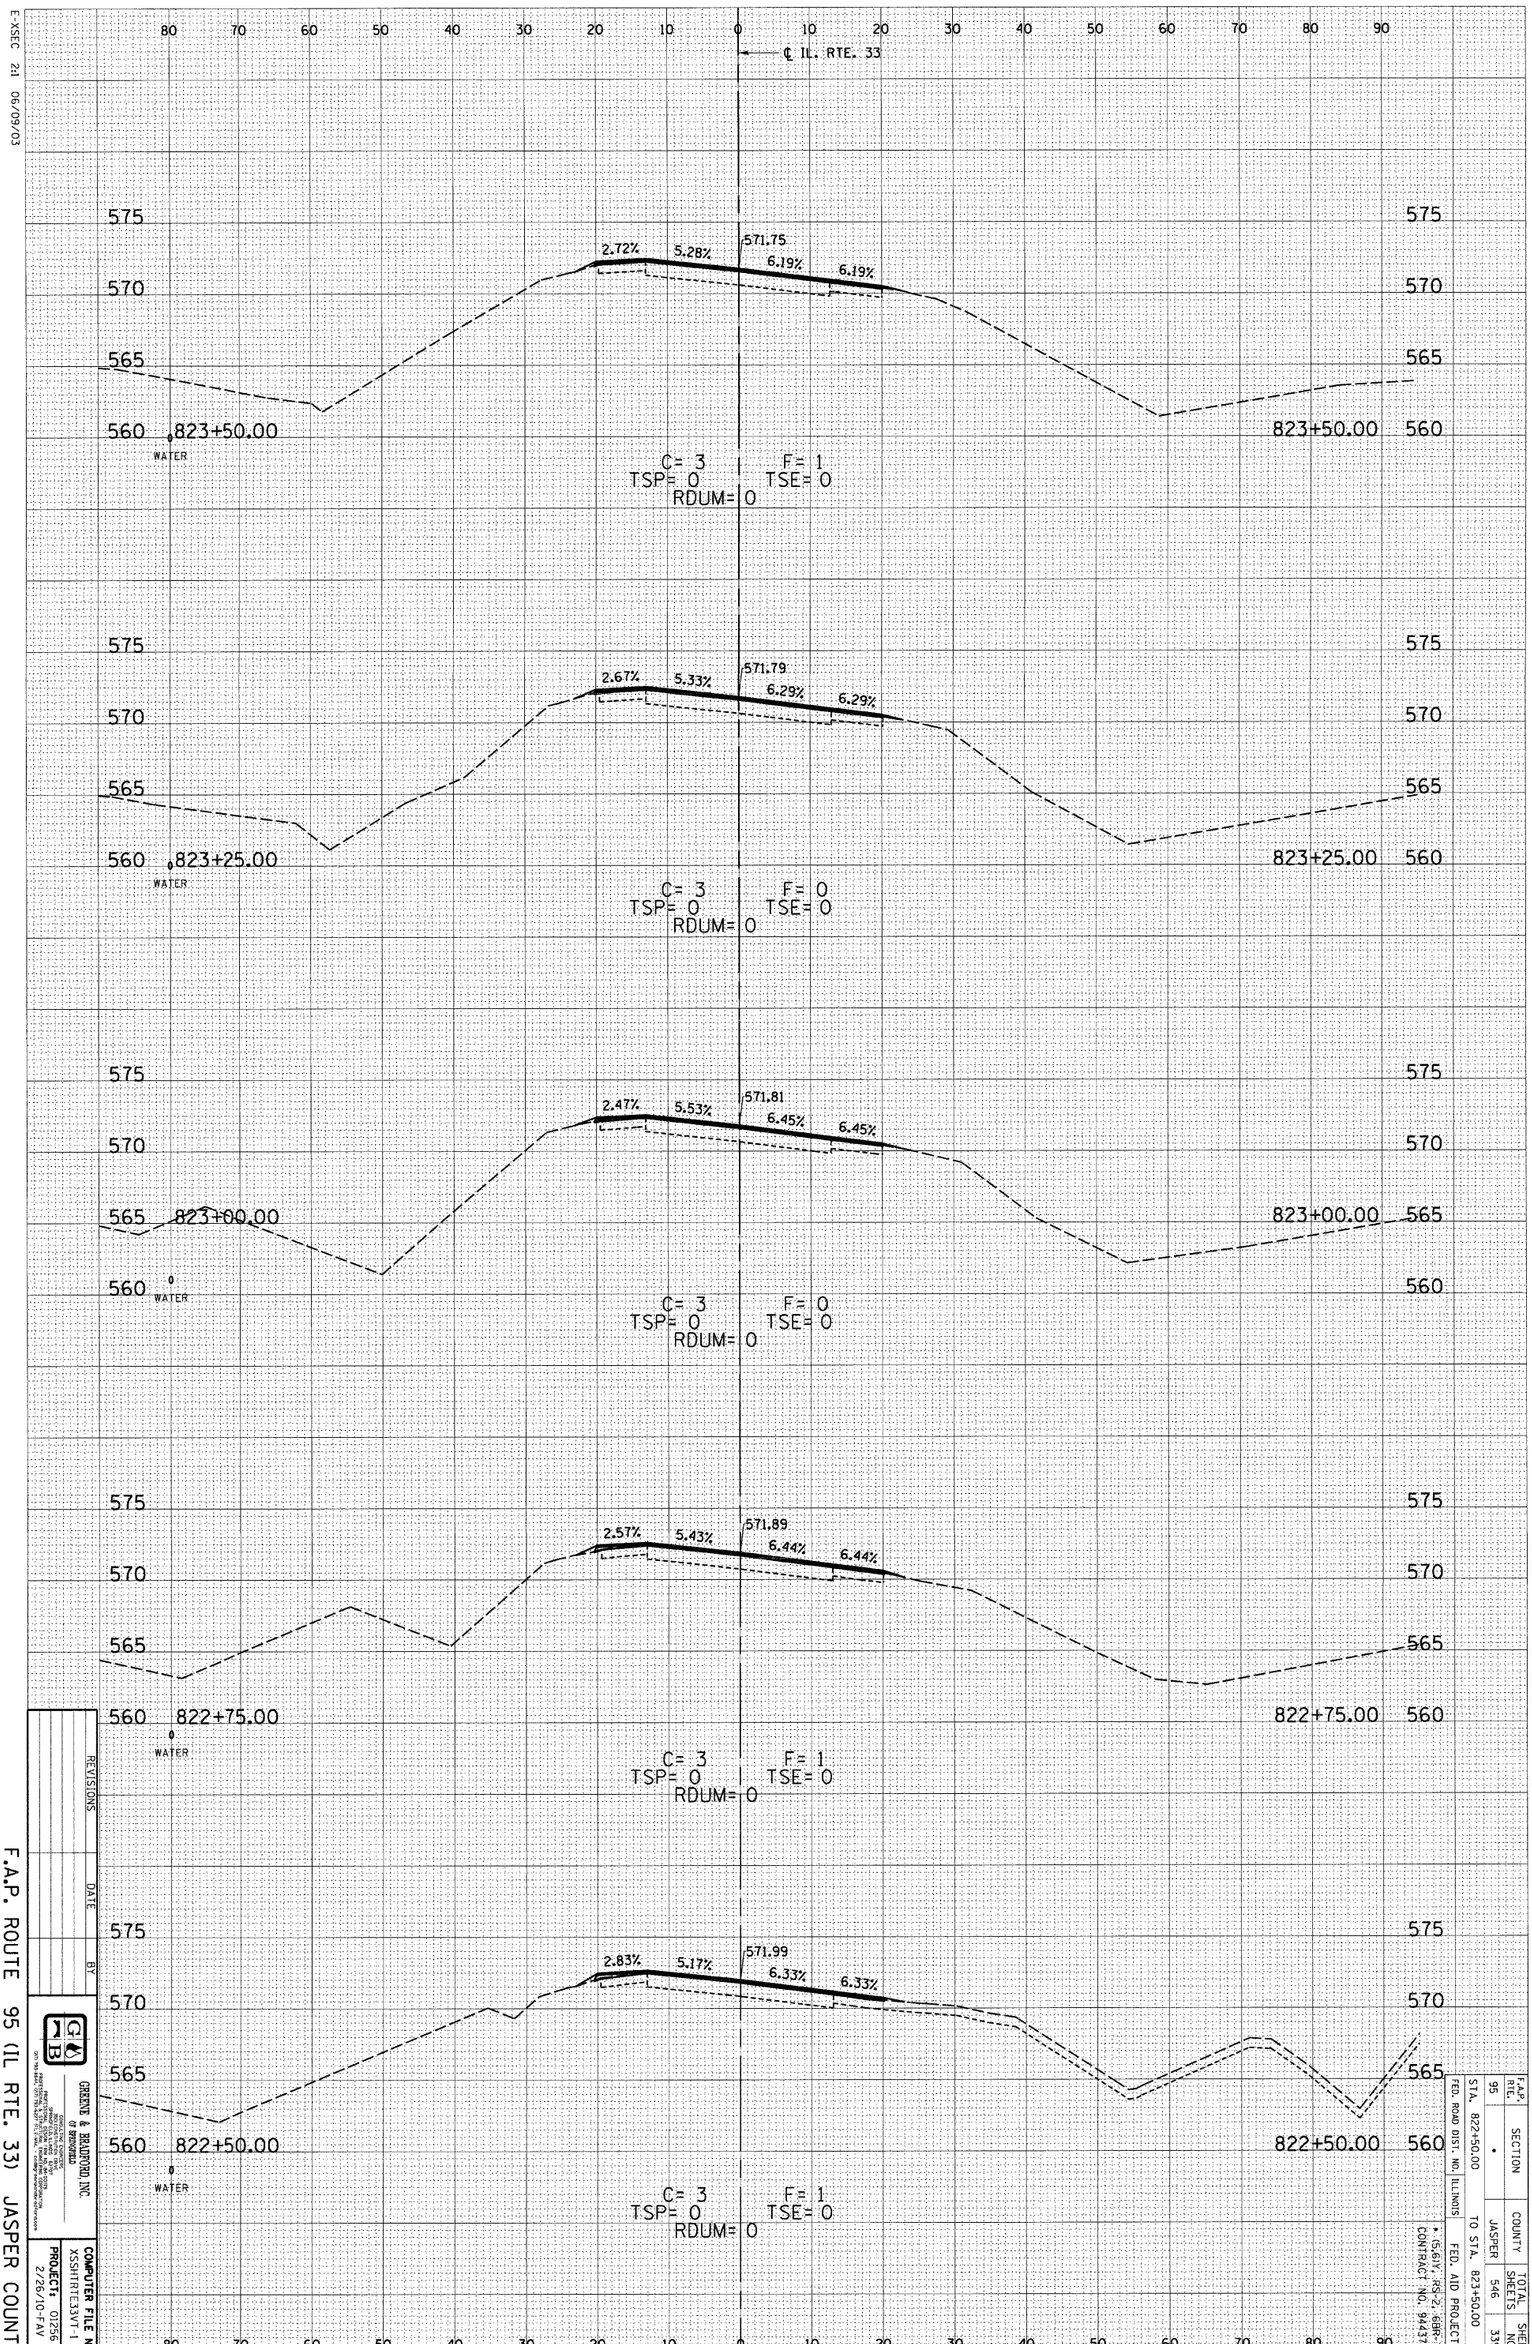

F.A.P. ROUTE 95 (IL RTE. 33) JASPER COUNTY

REVISIONS	DATE	BY

GREENVEAU & BRAUNTGRAM, INC.
OF BRIDGEPORT
CONSULTING ENGINEERS
REGISTERED PROFESSIONAL ENGINEERS
REGISTERED LAND SURVEYORS
REGISTERED STRUCTURAL ENGINEERS
PROFESSIONAL DESIGN FIRM
CHICAGO, ILLINOIS 60601 PHONE (312) 236-7000
WEB PAGE: http://www.gbinc.com

COMPUTER FILE NO. XSSHTRTIE33VT-1 35
PROJECT: 01256
2/26/10-FAV

F.A.P. RTE.	SECTION	COUNTY	TOTAL SHEETS	SHEET NO.
95	•	JASPER	546	339

FED. ROAD DIST. NO. ILLINOIS FED. AID PROJECT
STA. 822+50.00 TO STA. 823+50.00
• (5-61)V-RS-2-68R-7
CONTRACT NO. 94437