ORIGINAL SURVEY		BY	DATE
NOTE BOOK	SURVEYED		
	PLOTTED		
	TEMPLATE		
	AREAS		
NO.	AREAS CHECKED		

FINAL SURVEY		BY	DATE
NOTE BOOK	SURVEYED		
	PLOTTED		
	TEMPLATE		
	AREAS		
NO.	AREAS CHECKED		

INT.	DATE	REASON

INT.	DATE	REASON

E-XSEC 2:1 06/09/03

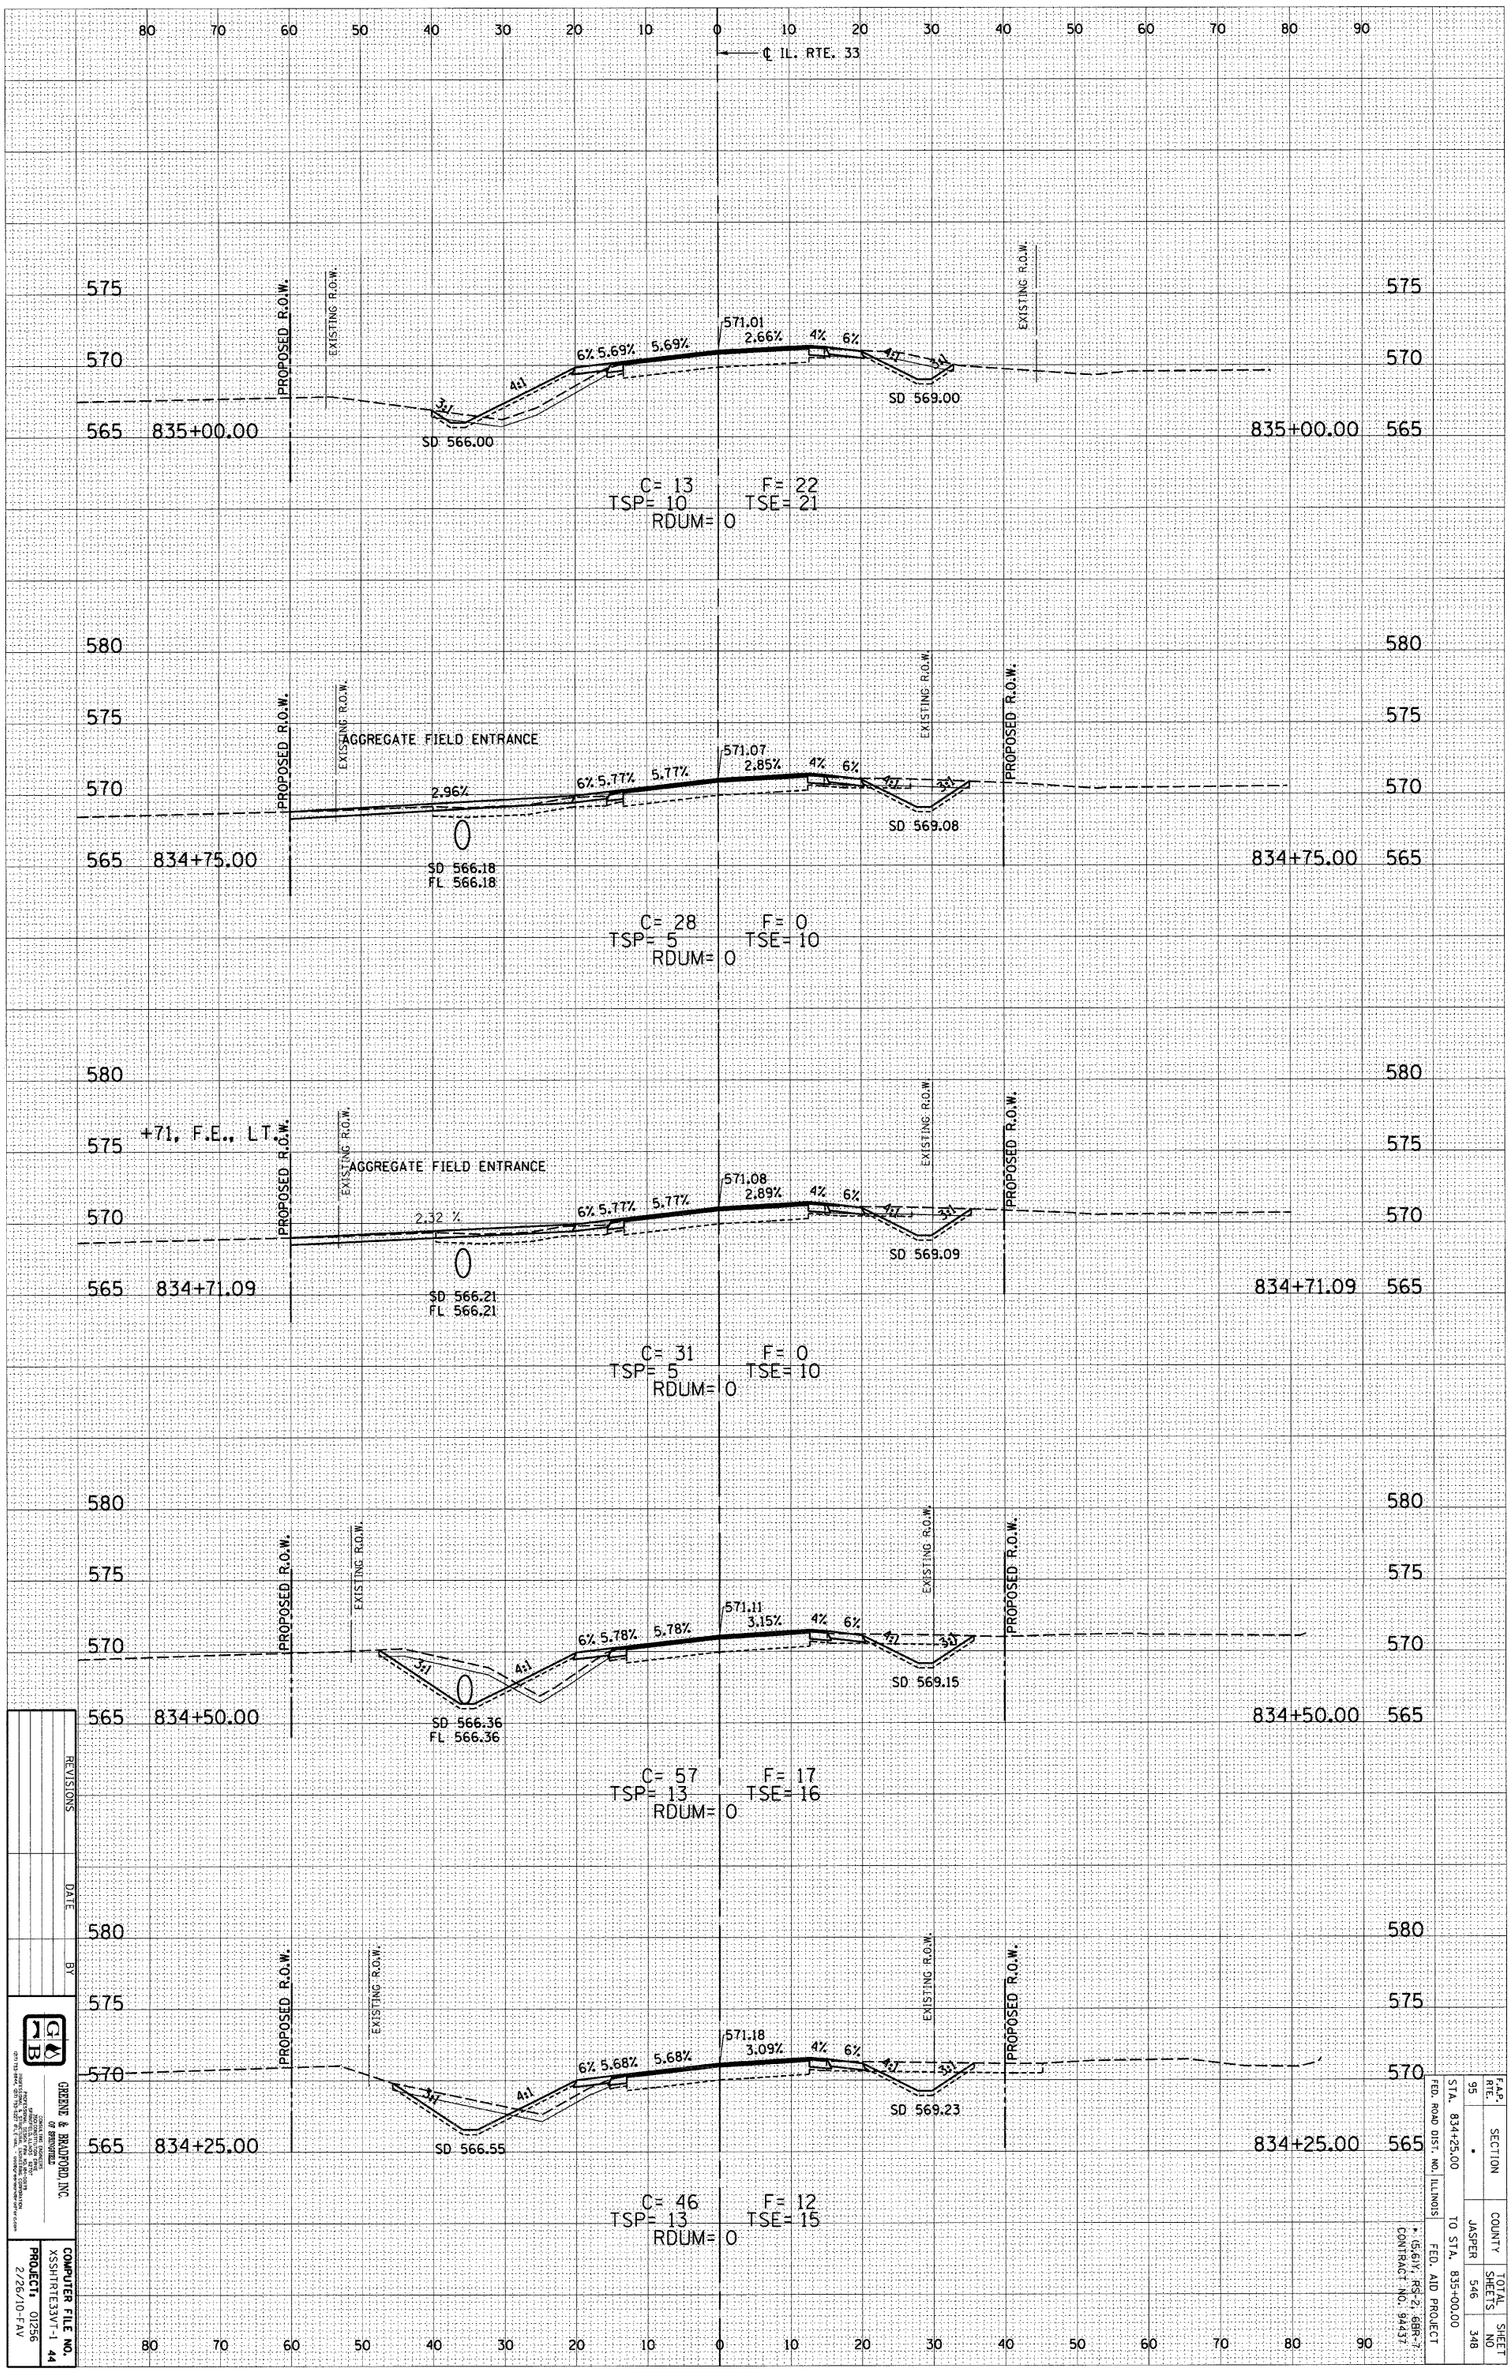

REVISIONS	DATE	BY

GREENE & BRADFORD, INC.
OF SPRINGFIELD

COMPUTER FILE NO. XSSHTRTE33VT-1 44
PROJECT: 01256
2/26/10-FAV

F.A.P. ROUTE 95 (IL RTE. 33) JASPER COUNTY

F.A.P. RTE.	SECTION	COUNTY	TOTAL SHEETS	SHEET NO
95	*	JASPER	546	348
STA. 834+25.00		TO STA. 835+00.00		

FED. ROAD DIST. NO. ILLINOIS FED. AID PROJECT
* (5.6)Y, RS-2, 68R-7
CONTRACT NO. 94437