DESIGN		
INT.	DATE	REASON

FINAL SURVEY	BY	DATE
SURVEYED		
PLOTTED		
TEMPLATE		
NOTE BOOK	AREAS	
NO.	AREAS CHECKED	

PLOTS & CHECKS			
INT.	DATE	NO.	REASON

ORIGINAL SURVEY	BY	DATE
SURVEYED		
PLOTTED		
TEMPLATE		
NOTE BOOK	AREAS	
NO.	AREAS CHECKED	

CHECKS		
INT.	DATE	REASON

F.A.P. RTE.	SECTION	COUNTY	TOTAL SHEETS	SHEET NO
95	•	JASPER	546	357
STA. 863+00.00		TO STA. 866+00.00		
FED. ROAD DIST. NO.	ILLINOIS	FED. AID PROJECT		
		• (5,6)Y, RS-2, 6BR-7		
		CONTRACT NO. 94437		

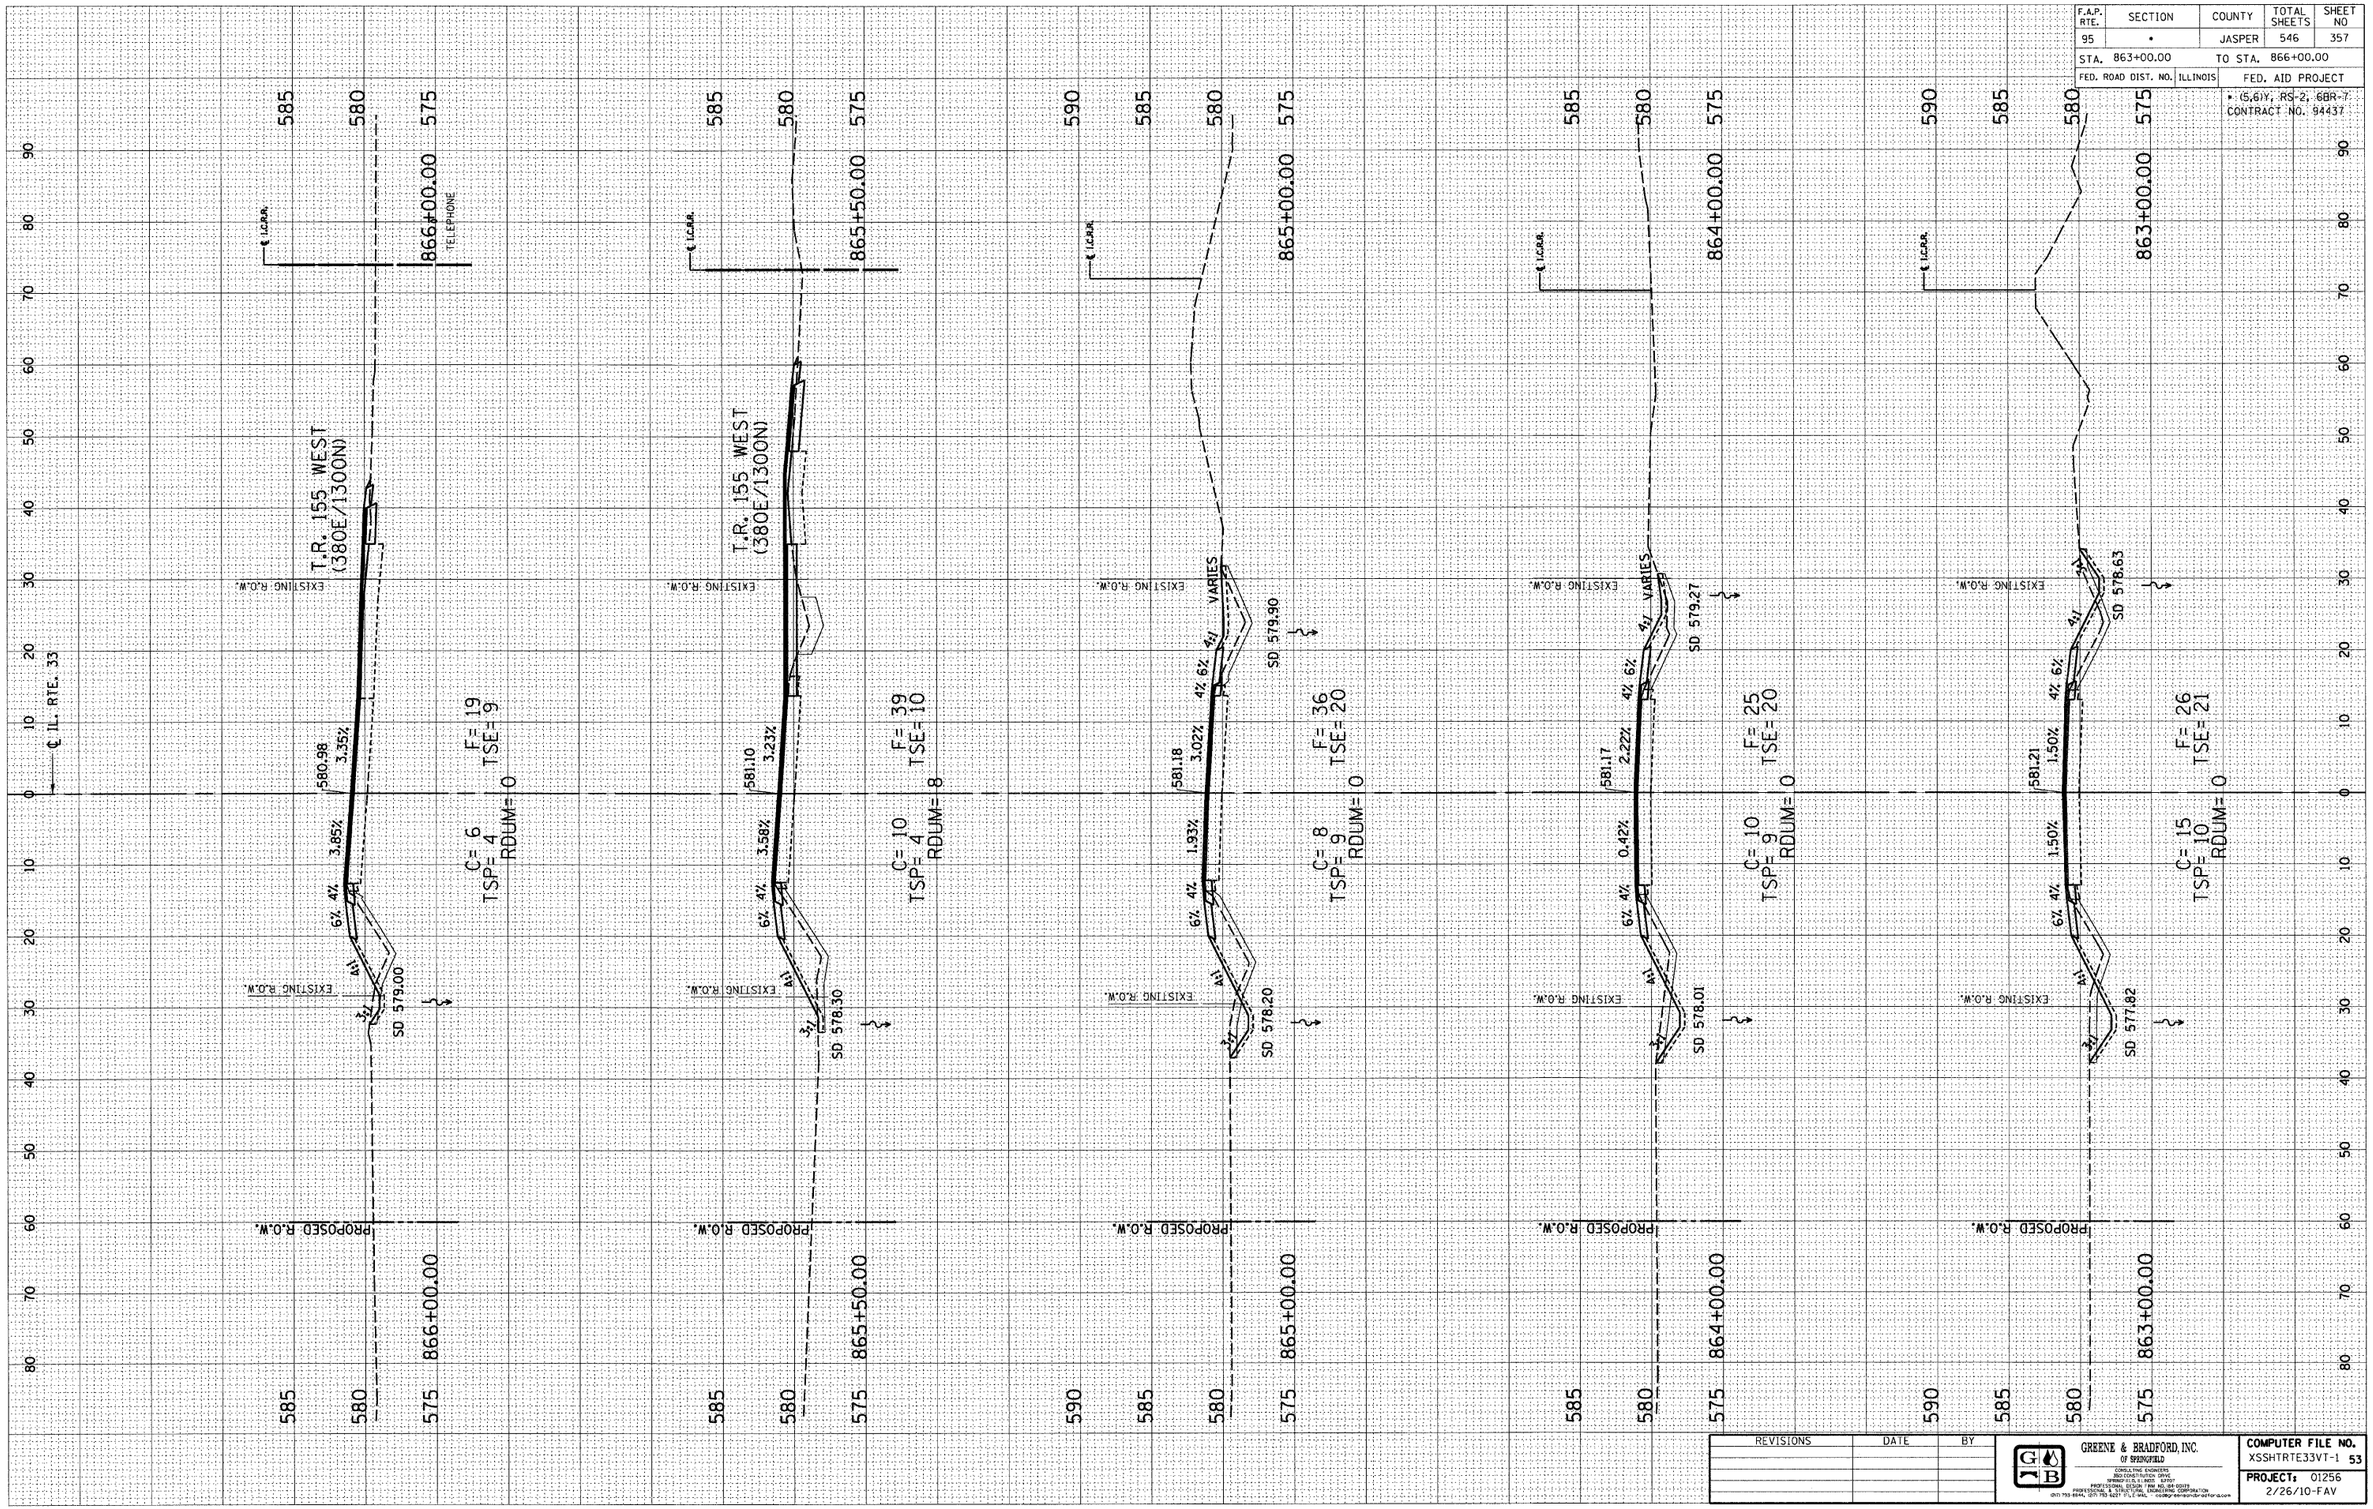

REVISIONS	DATE	BY

GREENE & BRADFORD, INC. OF SPRINGFIELD
CONSULTING ENGINEERS
3804 STONEY POINTE DRIVE
SPRINGFIELD, IL. 62707
PROFESSIONAL DESIGN FIRM NO. 184-001213
PROFESSIONAL ENGINEERING & STRUCTURAL ENGINEERING CORPORATION
(217) 793-8944, (217) 793-8477 (FAX) greene@greene-bradford.com

COMPUTER FILE NO.	
XSSHTRTE33VT-1	53
PROJECT: 01256	
2/26/10-FAV	

E-XSEC 2:1 06/09/03

F.A.P. ROUTE 95 (IL RTE. 33) JASPER COUNTY