F.A.P. RTE.	SECTION	COUNTY	TOTAL SHEETS	SHEET NO
95	•	JASPER	546	363
STA. 886+00.00		TO STA. 890+00.00		
FED. ROAD DIST. NO.	ILLINOIS	FED. AID PROJECT		

• (5,6)Y, RS-2, 6BR-7
CONTRACT NO. 94437

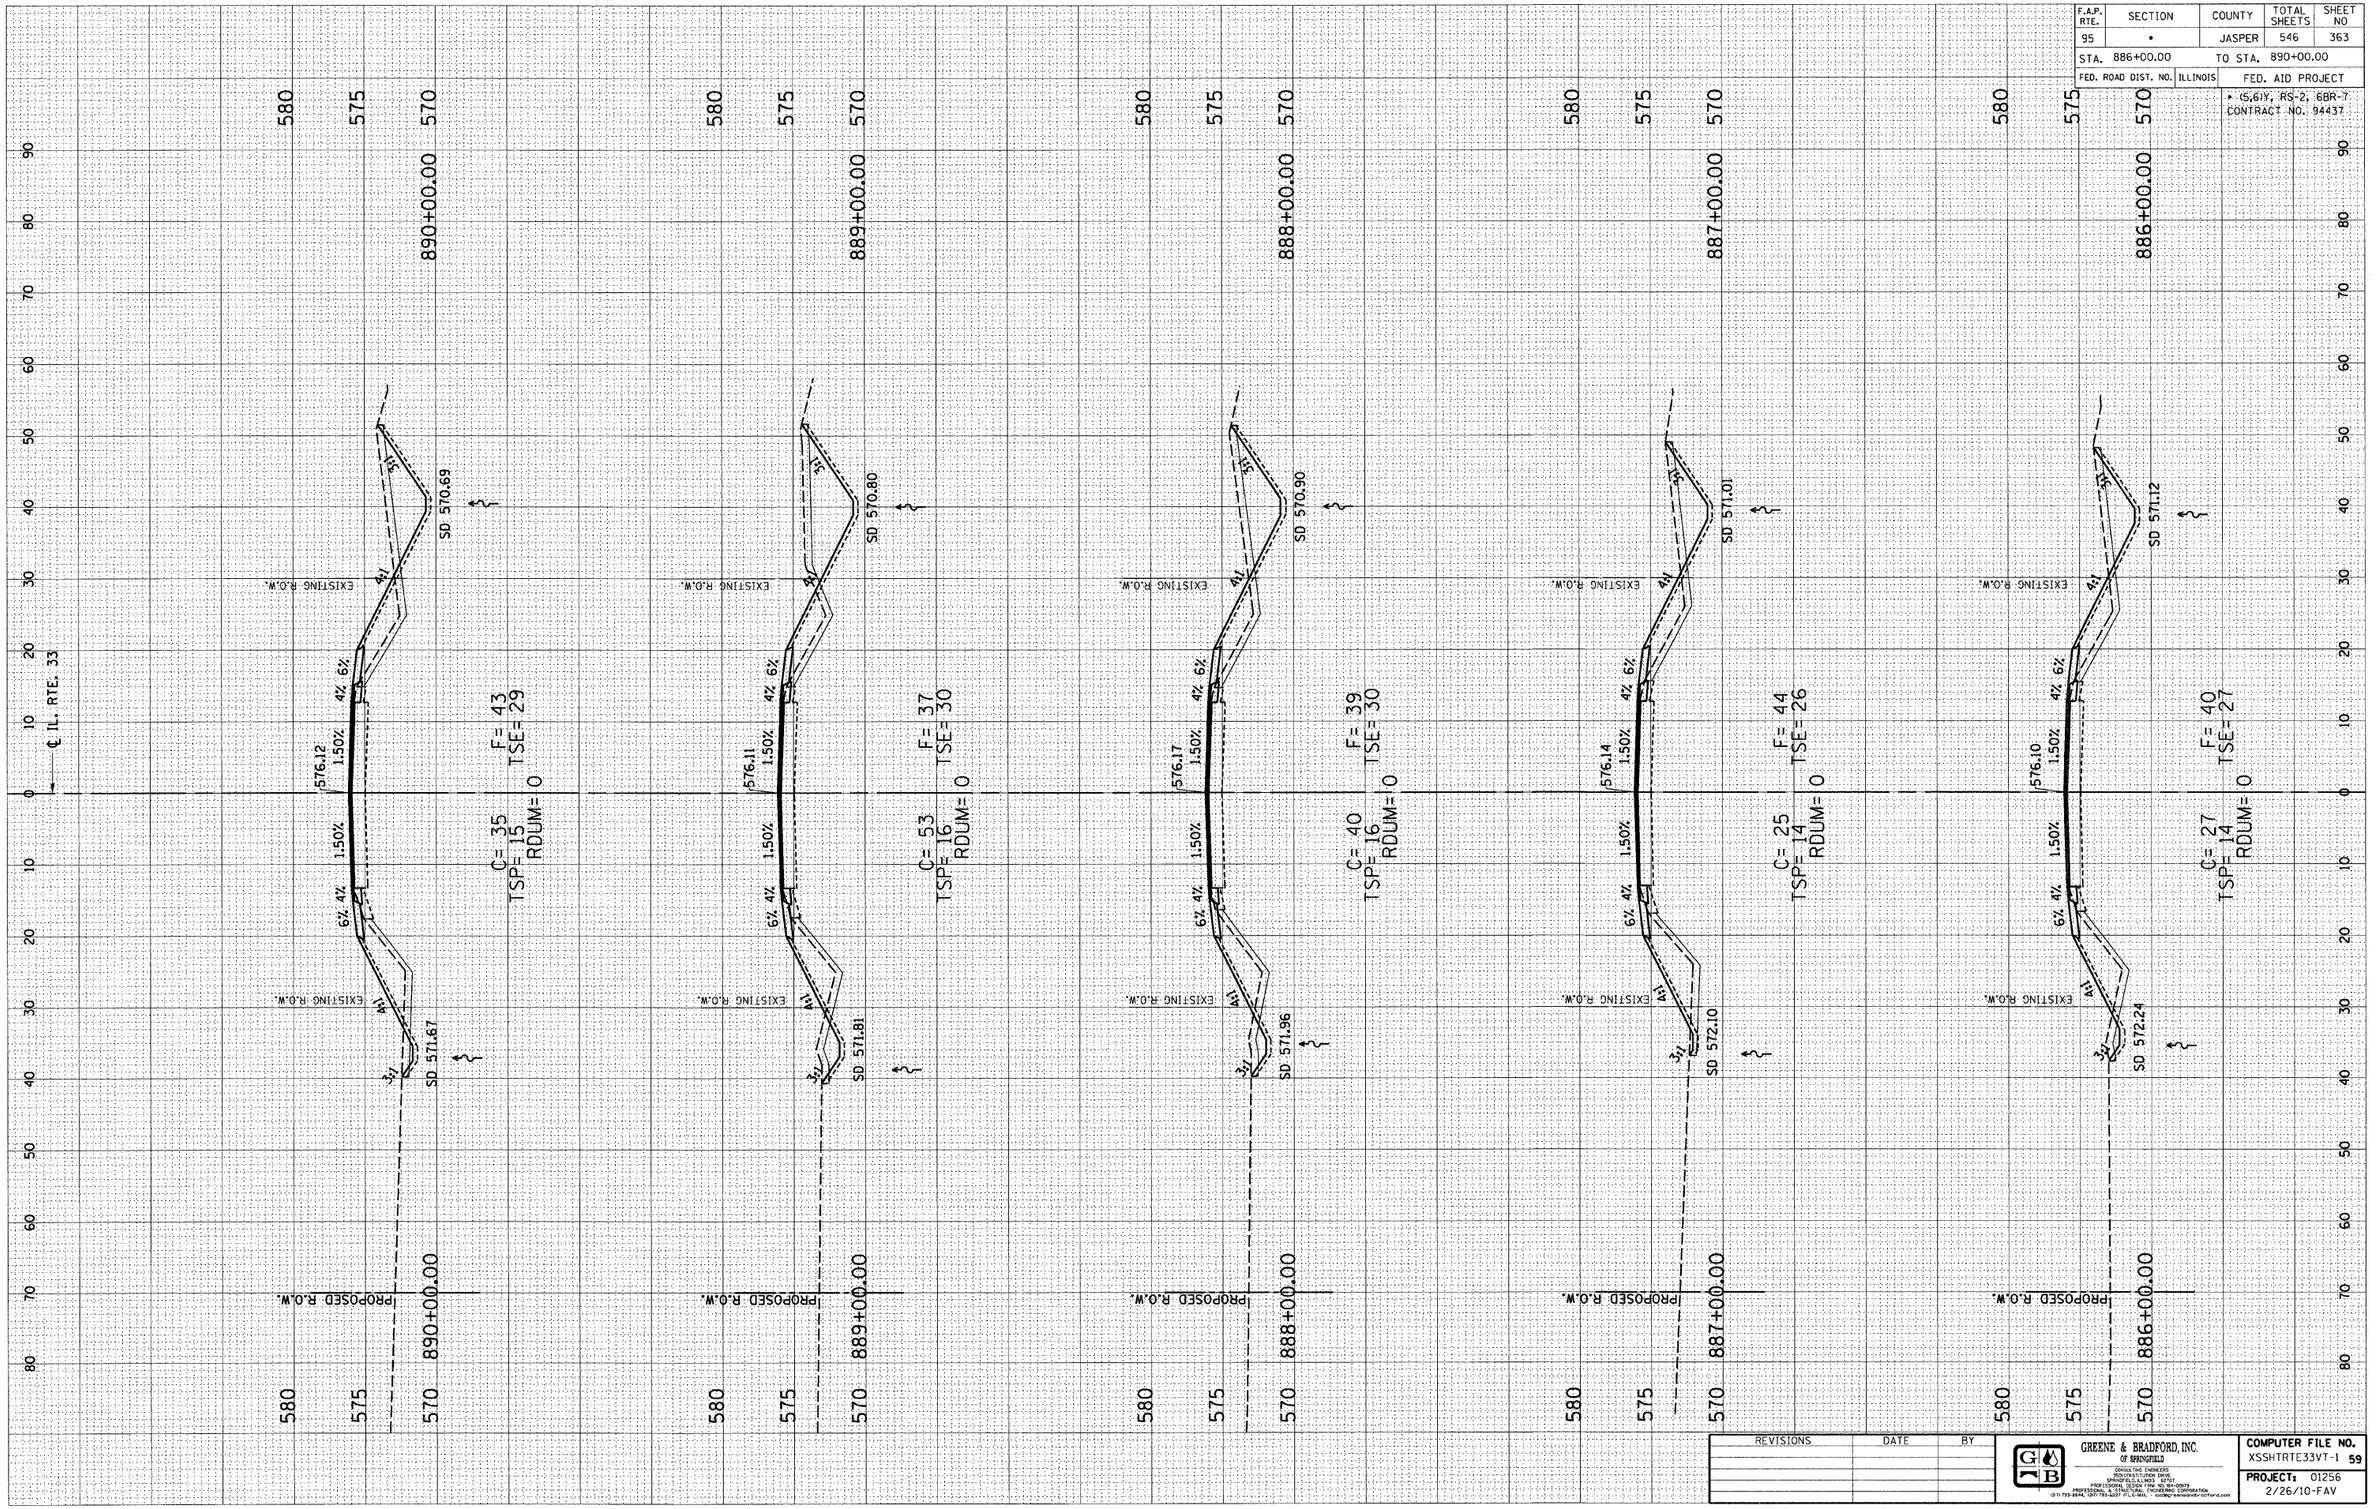

DESIGN		
INT.	DATE	REASON

FINAL SURVEY		BY	DATE
NOTE BOOK	SURVEYED		
	PLOTTED		
	TEMPLATE		
	AREAS		
NO.	AREAS CHECKED		

PLOTS & CHECKS			
INT.	DATE	NO.	REASON

ORIGINAL SURVEY		BY	DATE
NOTE BOOK	SURVEYED		
	PLOTTED		
	TEMPLATE		
	AREAS		
NO.	AREAS CHECKED		

CHECKS		
INT.	DATE	REASON

REVISIONS	DATE	BY

GREENE & BRADFORD, INC.
OF SPRINGFIELD
CONSULTING ENGINEERS
BROADSTRUTTON DRIVE
SPRINGFIELD, ILLINOIS 62707
PROFESSIONAL DESIGN FIRM NO. 184-00979
PROFESSIONAL & STRUCTURAL ENGINEERING CORPORATION
(217) 793-2844, (217) 793-3227 (FILE/MAIL) - cadmgr@greenebradford.com

COMPUTER FILE NO. XSSHTRTE33VT-1 59
PROJECT: 01256
2/26/10-FAV

E-XSEC 2:1 06/09/03

F.A.P. ROUTE 95 (IL RTE. 33) JASPER COUNTY