ORIGINAL SURVEY		BY	DATE
NOTE BOOK	SURVEYED		
	PLOTTED		
	TEMPLATE		
	AREAS		
NO.	AREAS CHECKED		

FINAL SURVEY		BY	DATE
NOTE BOOK	SURVEYED		
	PLOTTED		
	TEMPLATE		
	AREAS		
NO.	AREAS CHECKED		

INT. | DATE | REASON — CHECKS

INT. | DATE | REASON — PLOTS & CHECKS

INT. | DATE | REASON — DESIGN

E-XSEC 2:1 06/09/03

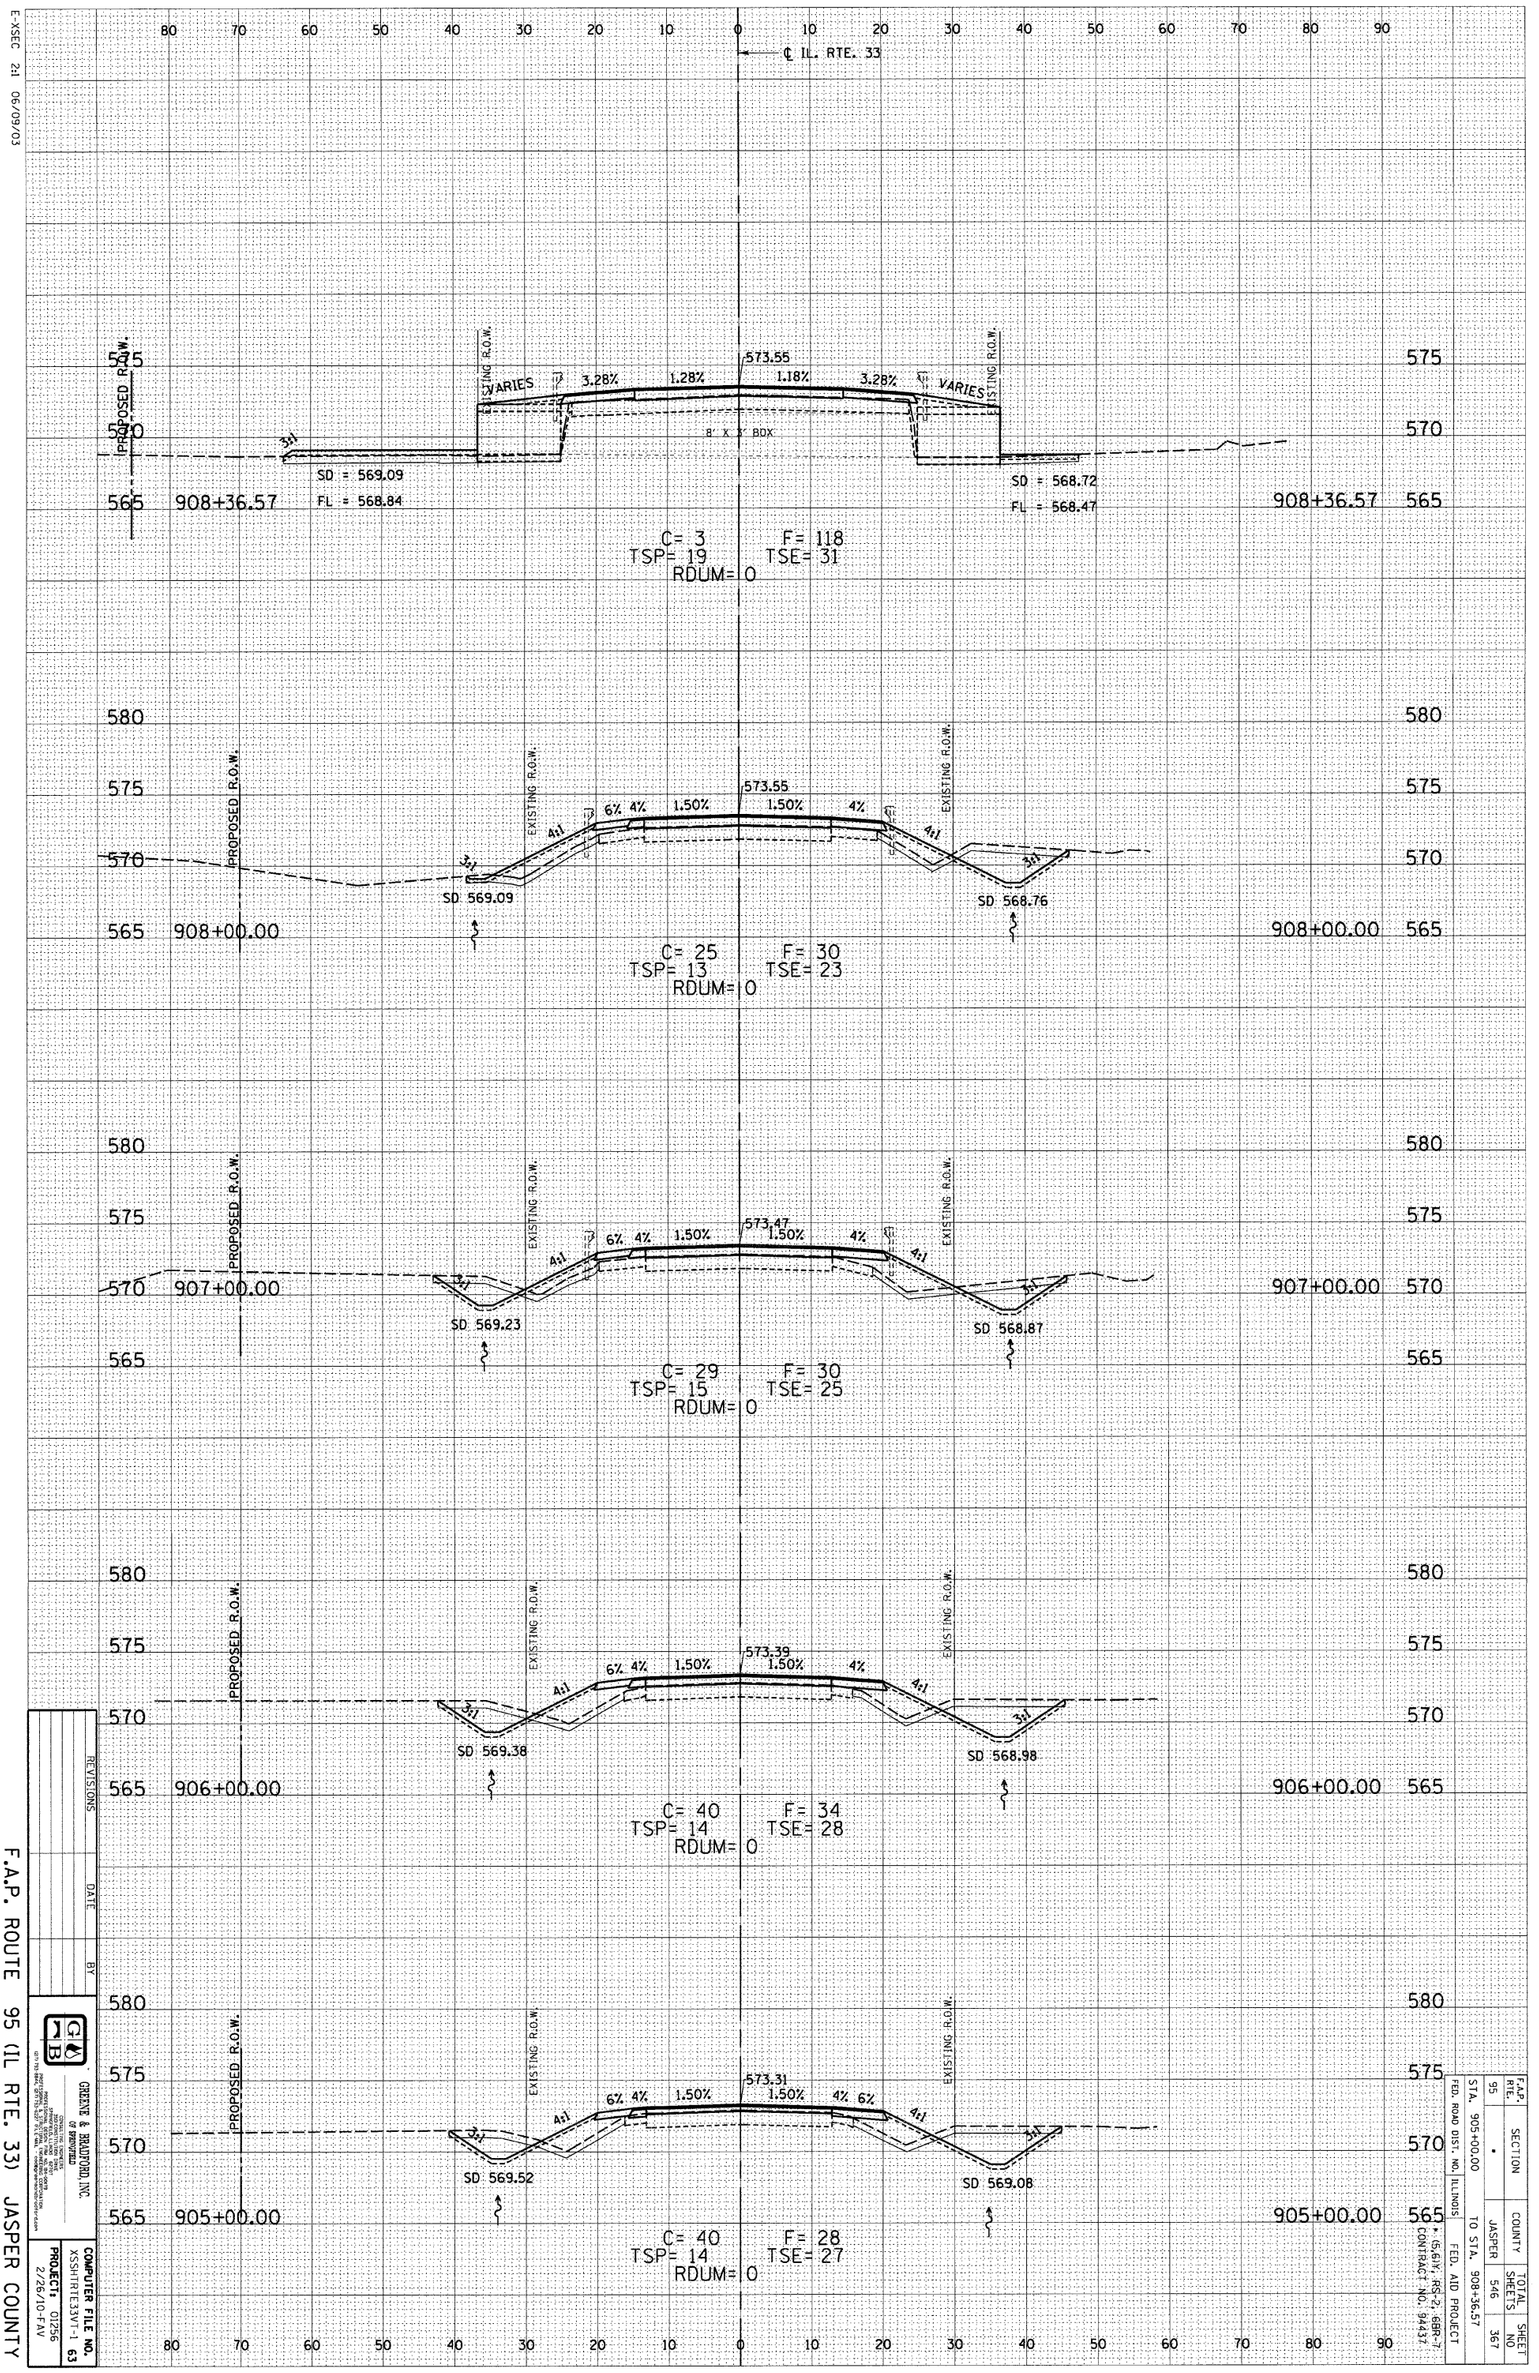

F.A.P. ROUTE 95 (IL RTE. 33) JASPER COUNTY

REVISIONS	DATE	BY

GREEN & BEAUFORD, INC.
ENGINEERS & SURVEYORS
PO BOX 1000 EFFINGHAM, IL 62401
(217) 342-2184 FAX (217) 342-2187

COMPUTER FILE NO. 63
XSSHTRTE33V1-1
PROJECT: 01256
2/26/10-FAV

F.A.P. RTE.	SECTION	COUNTY	TOTAL SHEETS	SHEET NO
95	•	JASPER	546	367

FED. ROAD DIST. NO. ILLINOIS — FED. AID PROJECT
STA. 905+00.00 TO STA. 908+36.57
(S-61)Y-(RS-2;SBR-7)
CONTRACT NO. 94437