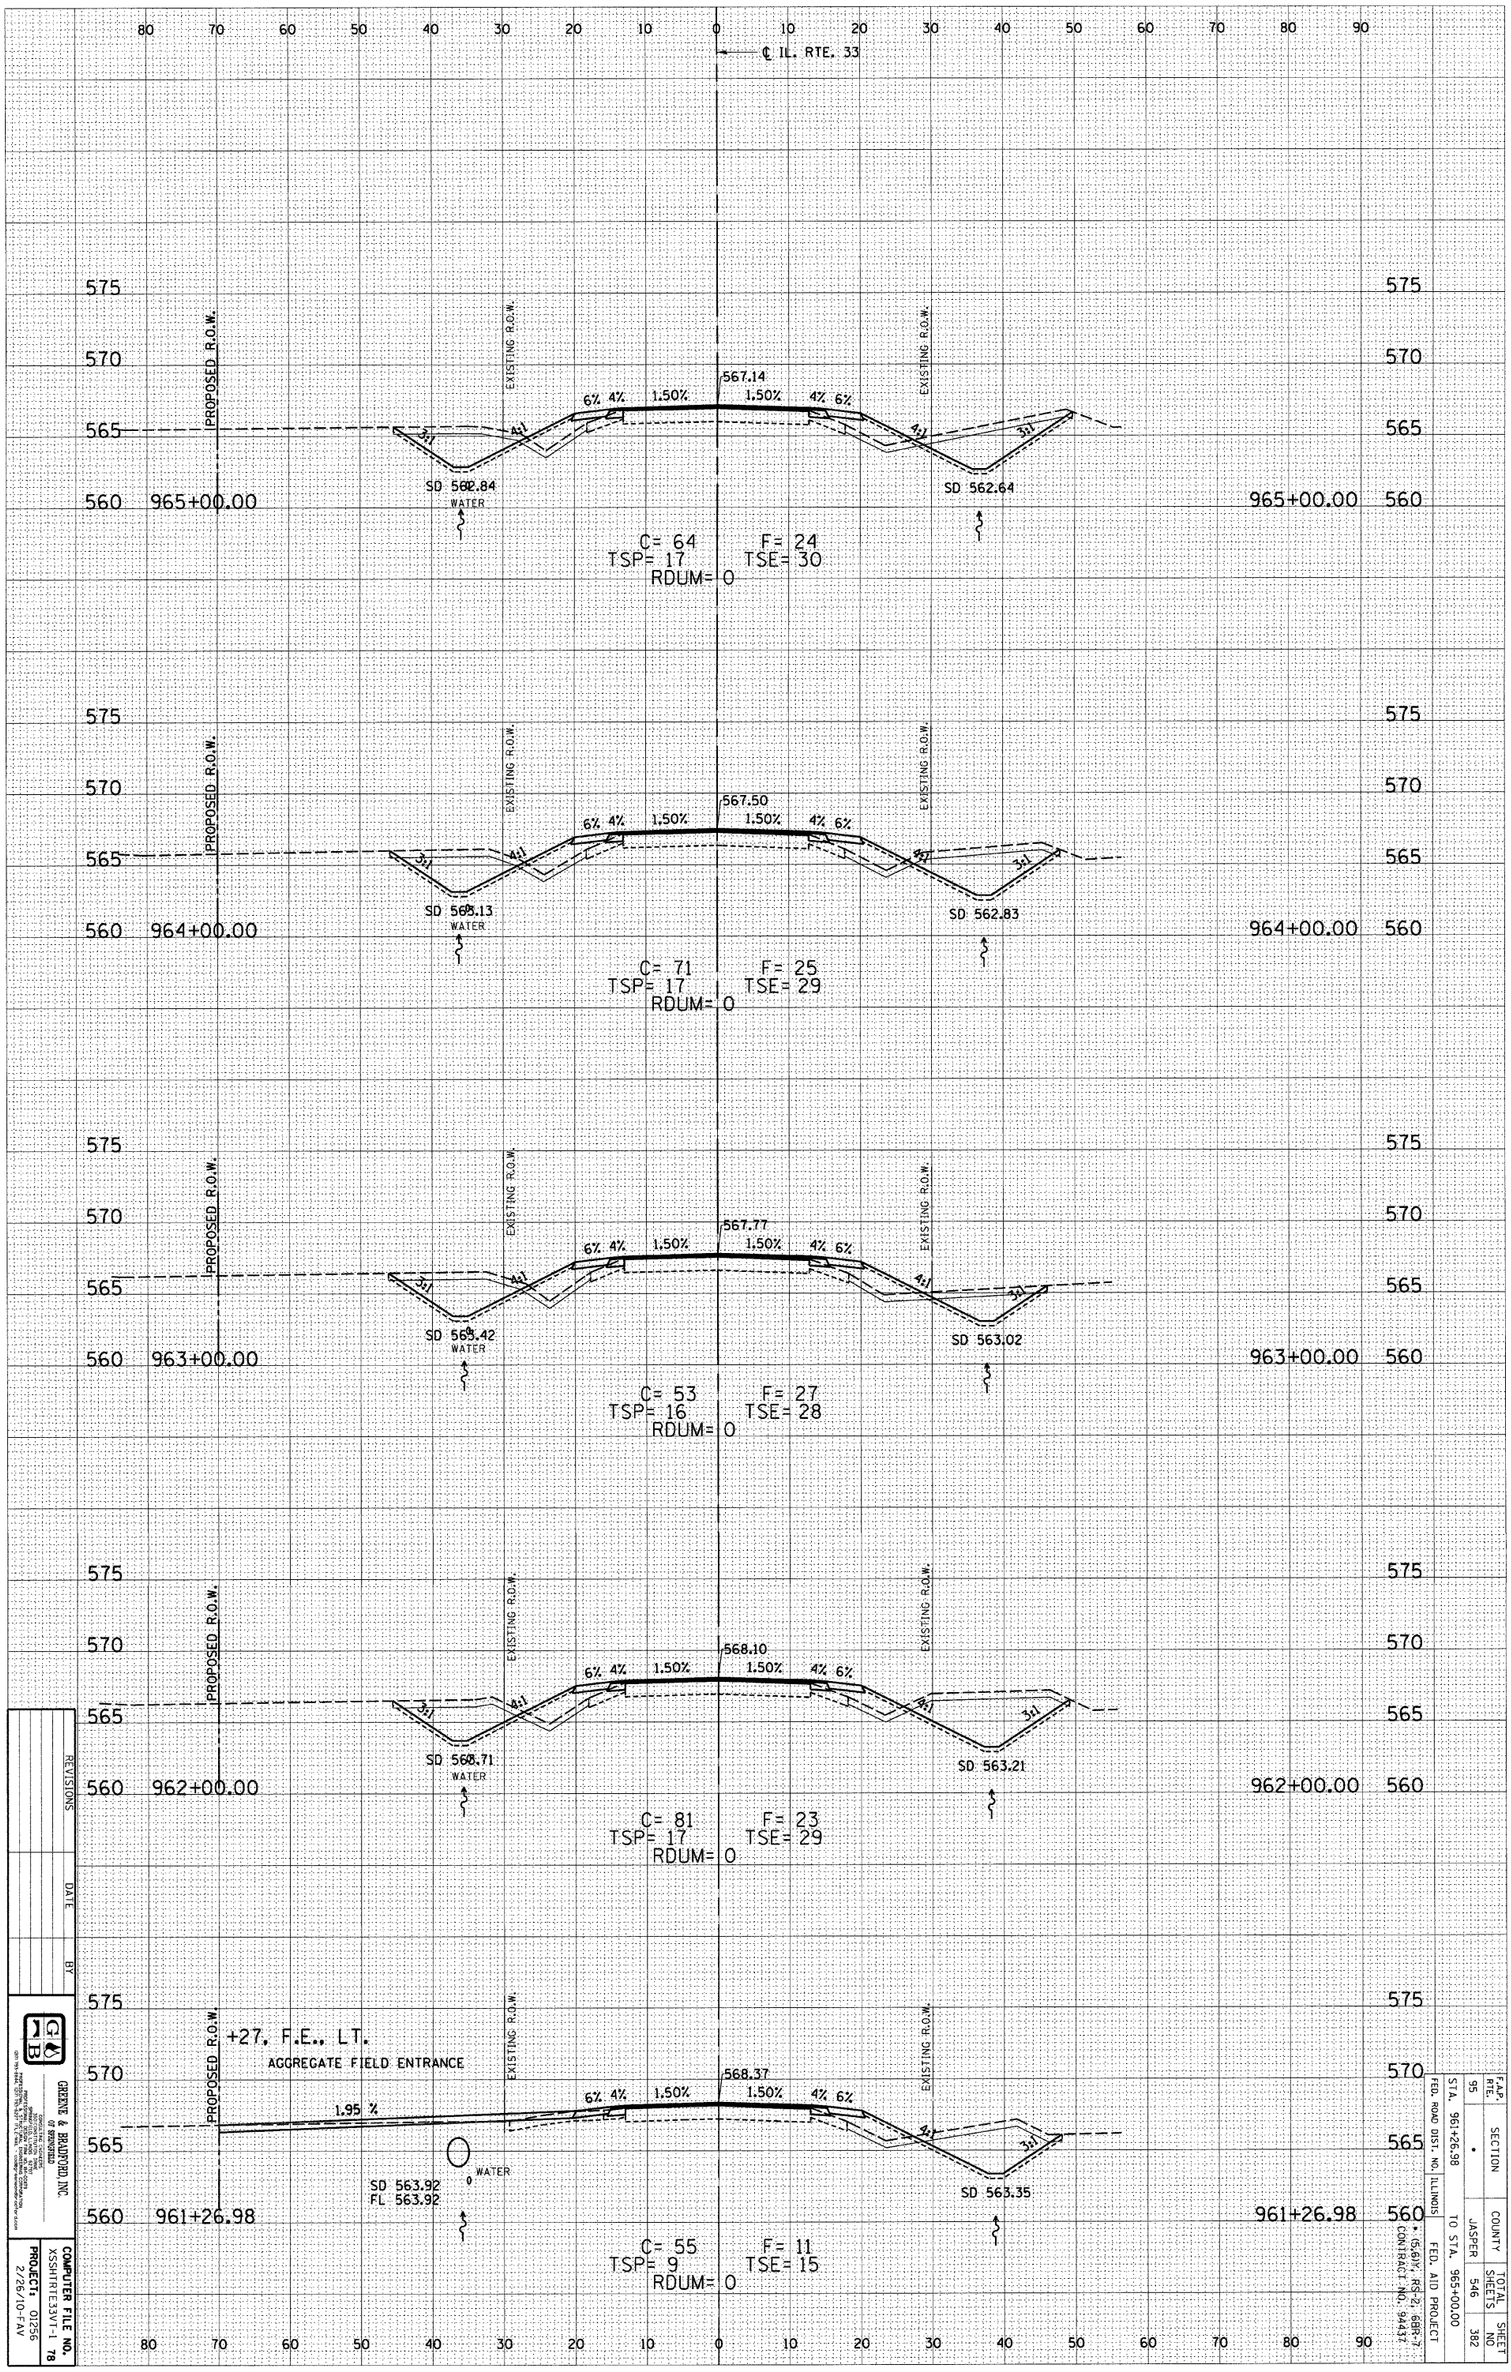

E-XSEC 2:1 06/09/03

F.A.P. ROUTE 95 (IL RTE. 33) JASPER COUNTY

F.A.P. RTE.	SECTION	COUNTY	TOTAL SHEETS	SHEET NO
95	•	JASPER	546	382

STA. 961+26.98 TO STA. 965+00.00

FED. ROAD DIST. NO. ILLINOIS FED. AID PROJECT

• (5,6)Y, RS-2, 68R-7
CONTRACT NO. 94437

GREENE & BRADFORD, INC.
OF SPRINGFIELD

COMPUTER FILE NO. XSSHTRTE33VT-1 78

PROJECT: 01256
2/26/10-FAV