| F.A.P. RTE. | SECTION | COUNTY | TOTAL SHEETS | SHEET NO |
|---|---|---|---|---|
| 95 | • | JASPER | 546 | 385 |
| STA. 976+00.00 | | TO STA. 979+00.00 | | |
| FED. ROAD DIST. NO. | ILLINOIS | FED. AID PROJECT | | |

• (5,6)Y, RS-2, 6BR-7
CONTRACT NO. 94437

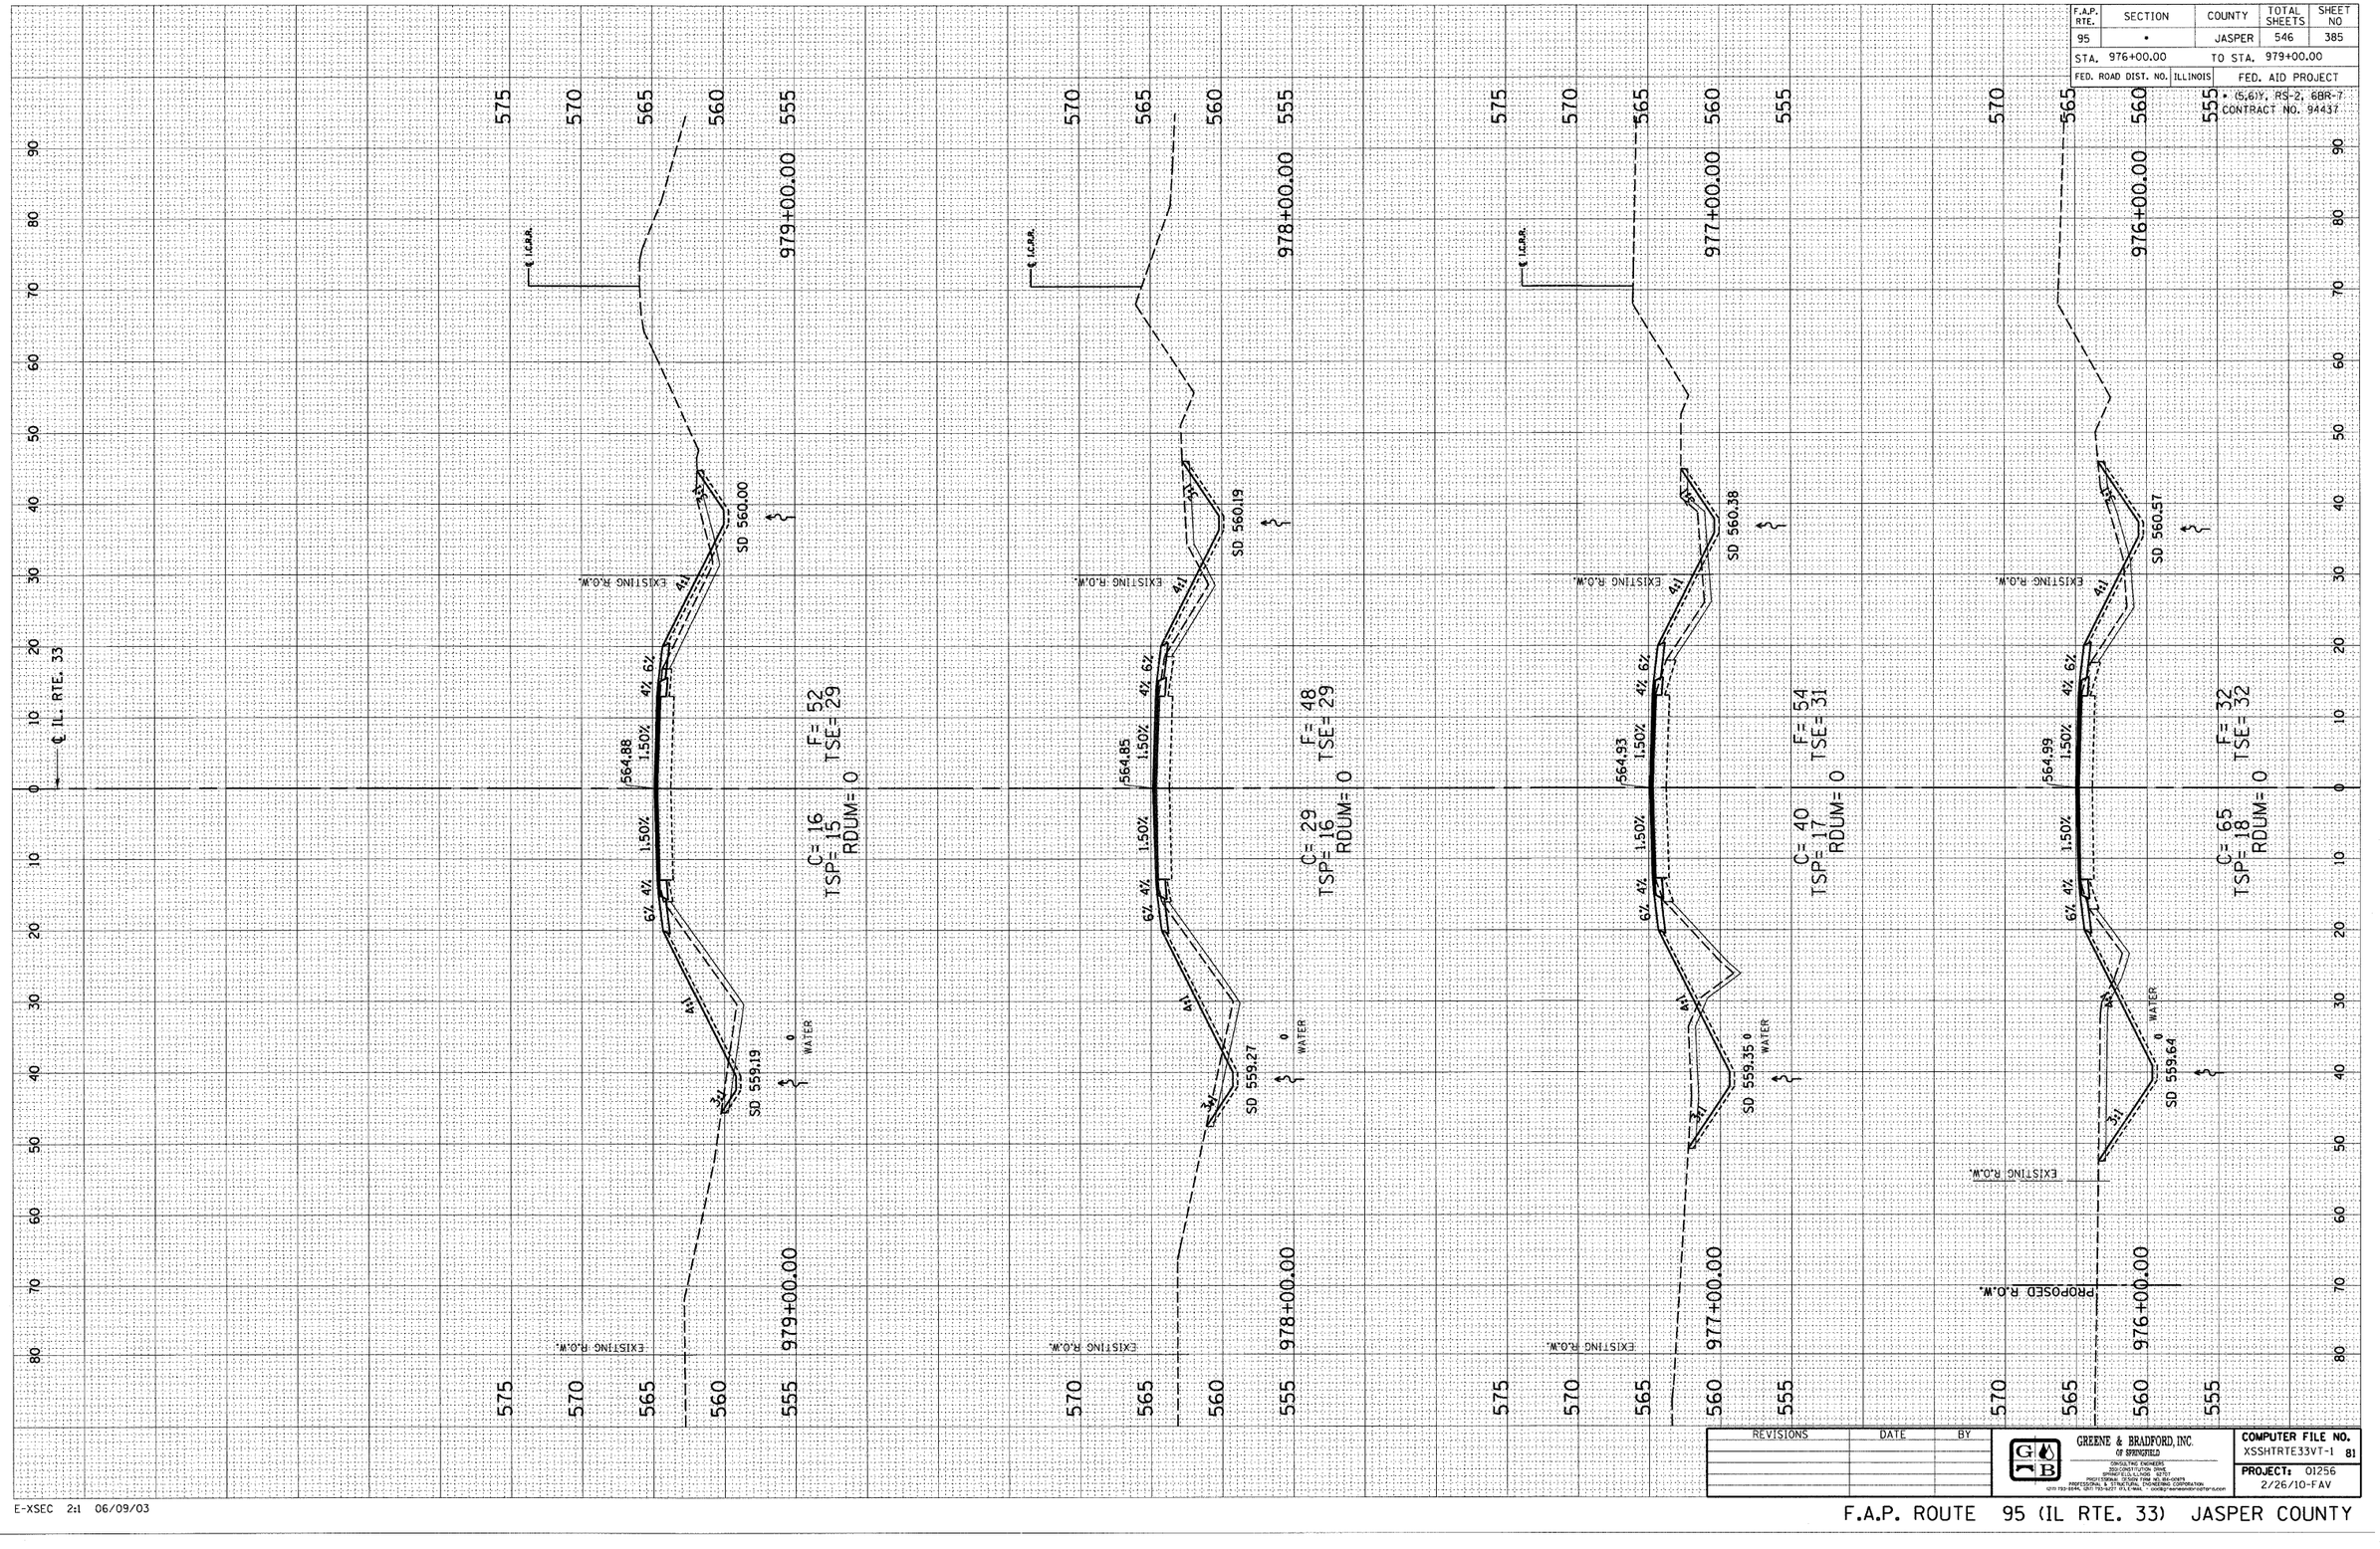


| DESIGN | | |
|---|---|---|
| INT. | DATE | REASON |

| FINAL SURVEY | | BY | DATE |
|---|---|---|---|
| NOTE BOOK | SURVEYED | | |
| | PLOTTED | | |
| | TEMPLATE | | |
| | AREAS | | |
| NO. | AREAS CHECKED | | |

| PLOTS & CHECKS | | | |
|---|---|---|---|
| INT. | DATE | NO. | REASON |

| ORIGINAL SURVEY | | BY | DATE |
|---|---|---|---|
| NOTE BOOK | SURVEYED | | |
| | PLOTTED | | |
| | TEMPLATE | | |
| | AREAS | | |
| NO. | AREAS CHECKED | | |

| CHECKS | | |
|---|---|---|
| INT. | DATE | REASON |

| REVISIONS | DATE | BY |
|---|---|---|
| | | |

GREENE & BRADFORD, INC.
OF SPRINGFIELD
CONSULTING ENGINEERS
3500 CONSTITUTION DRIVE
SPRINGFIELD, ILLINOIS 62707
PROFESSIONAL DESIGN FIRM NO. 184-000879
PROFESSIONAL & STRUCTURAL ENGINEERING CORPORATION
(217) 793-8844, (217) 793-8277 (FILE-MAIL - cadd@greeneandbrad.com)

COMPUTER FILE NO. XSSHTRTE33VT-1 81
PROJECT: 01256
2/26/10-FAV

E-XSEC 2:1 06/09/03

F.A.P. ROUTE 95 (IL RTE. 33) JASPER COUNTY