DESIGN		
INT.	DATE	REASON

FINAL SURVEY		BY	DATE
	SURVEYED		
	PLOTTED		
NOTE BOOK	FIELD CHKD.		
	AREAS		
NO.	AREAS CHECKED		

PLOTS & CHECKS			
INT.	DATE	NO.	REASON

ORIGINAL SURVEY		BY	DATE
	SURVEYED		
	PLOTTED		
NOTE BOOK	FIELD CHKD.		
	AREAS		
NO.	AREAS CHECKED		

CHECKS		
INT.	DATE	REASON

F.A.P. RTE.	SECTION	COUNTY	TOTAL SHEETS	SHEET NO
95	•	JASPER	546	389
STA. 992+00.00		TO STA. 996+00.00		
FED. ROAD DIST. NO.	ILLINOIS	FED. AID PROJECT		
		• (5,6)Y, RS-2, 6BR-7		
		CONTRACT NO. 94437		

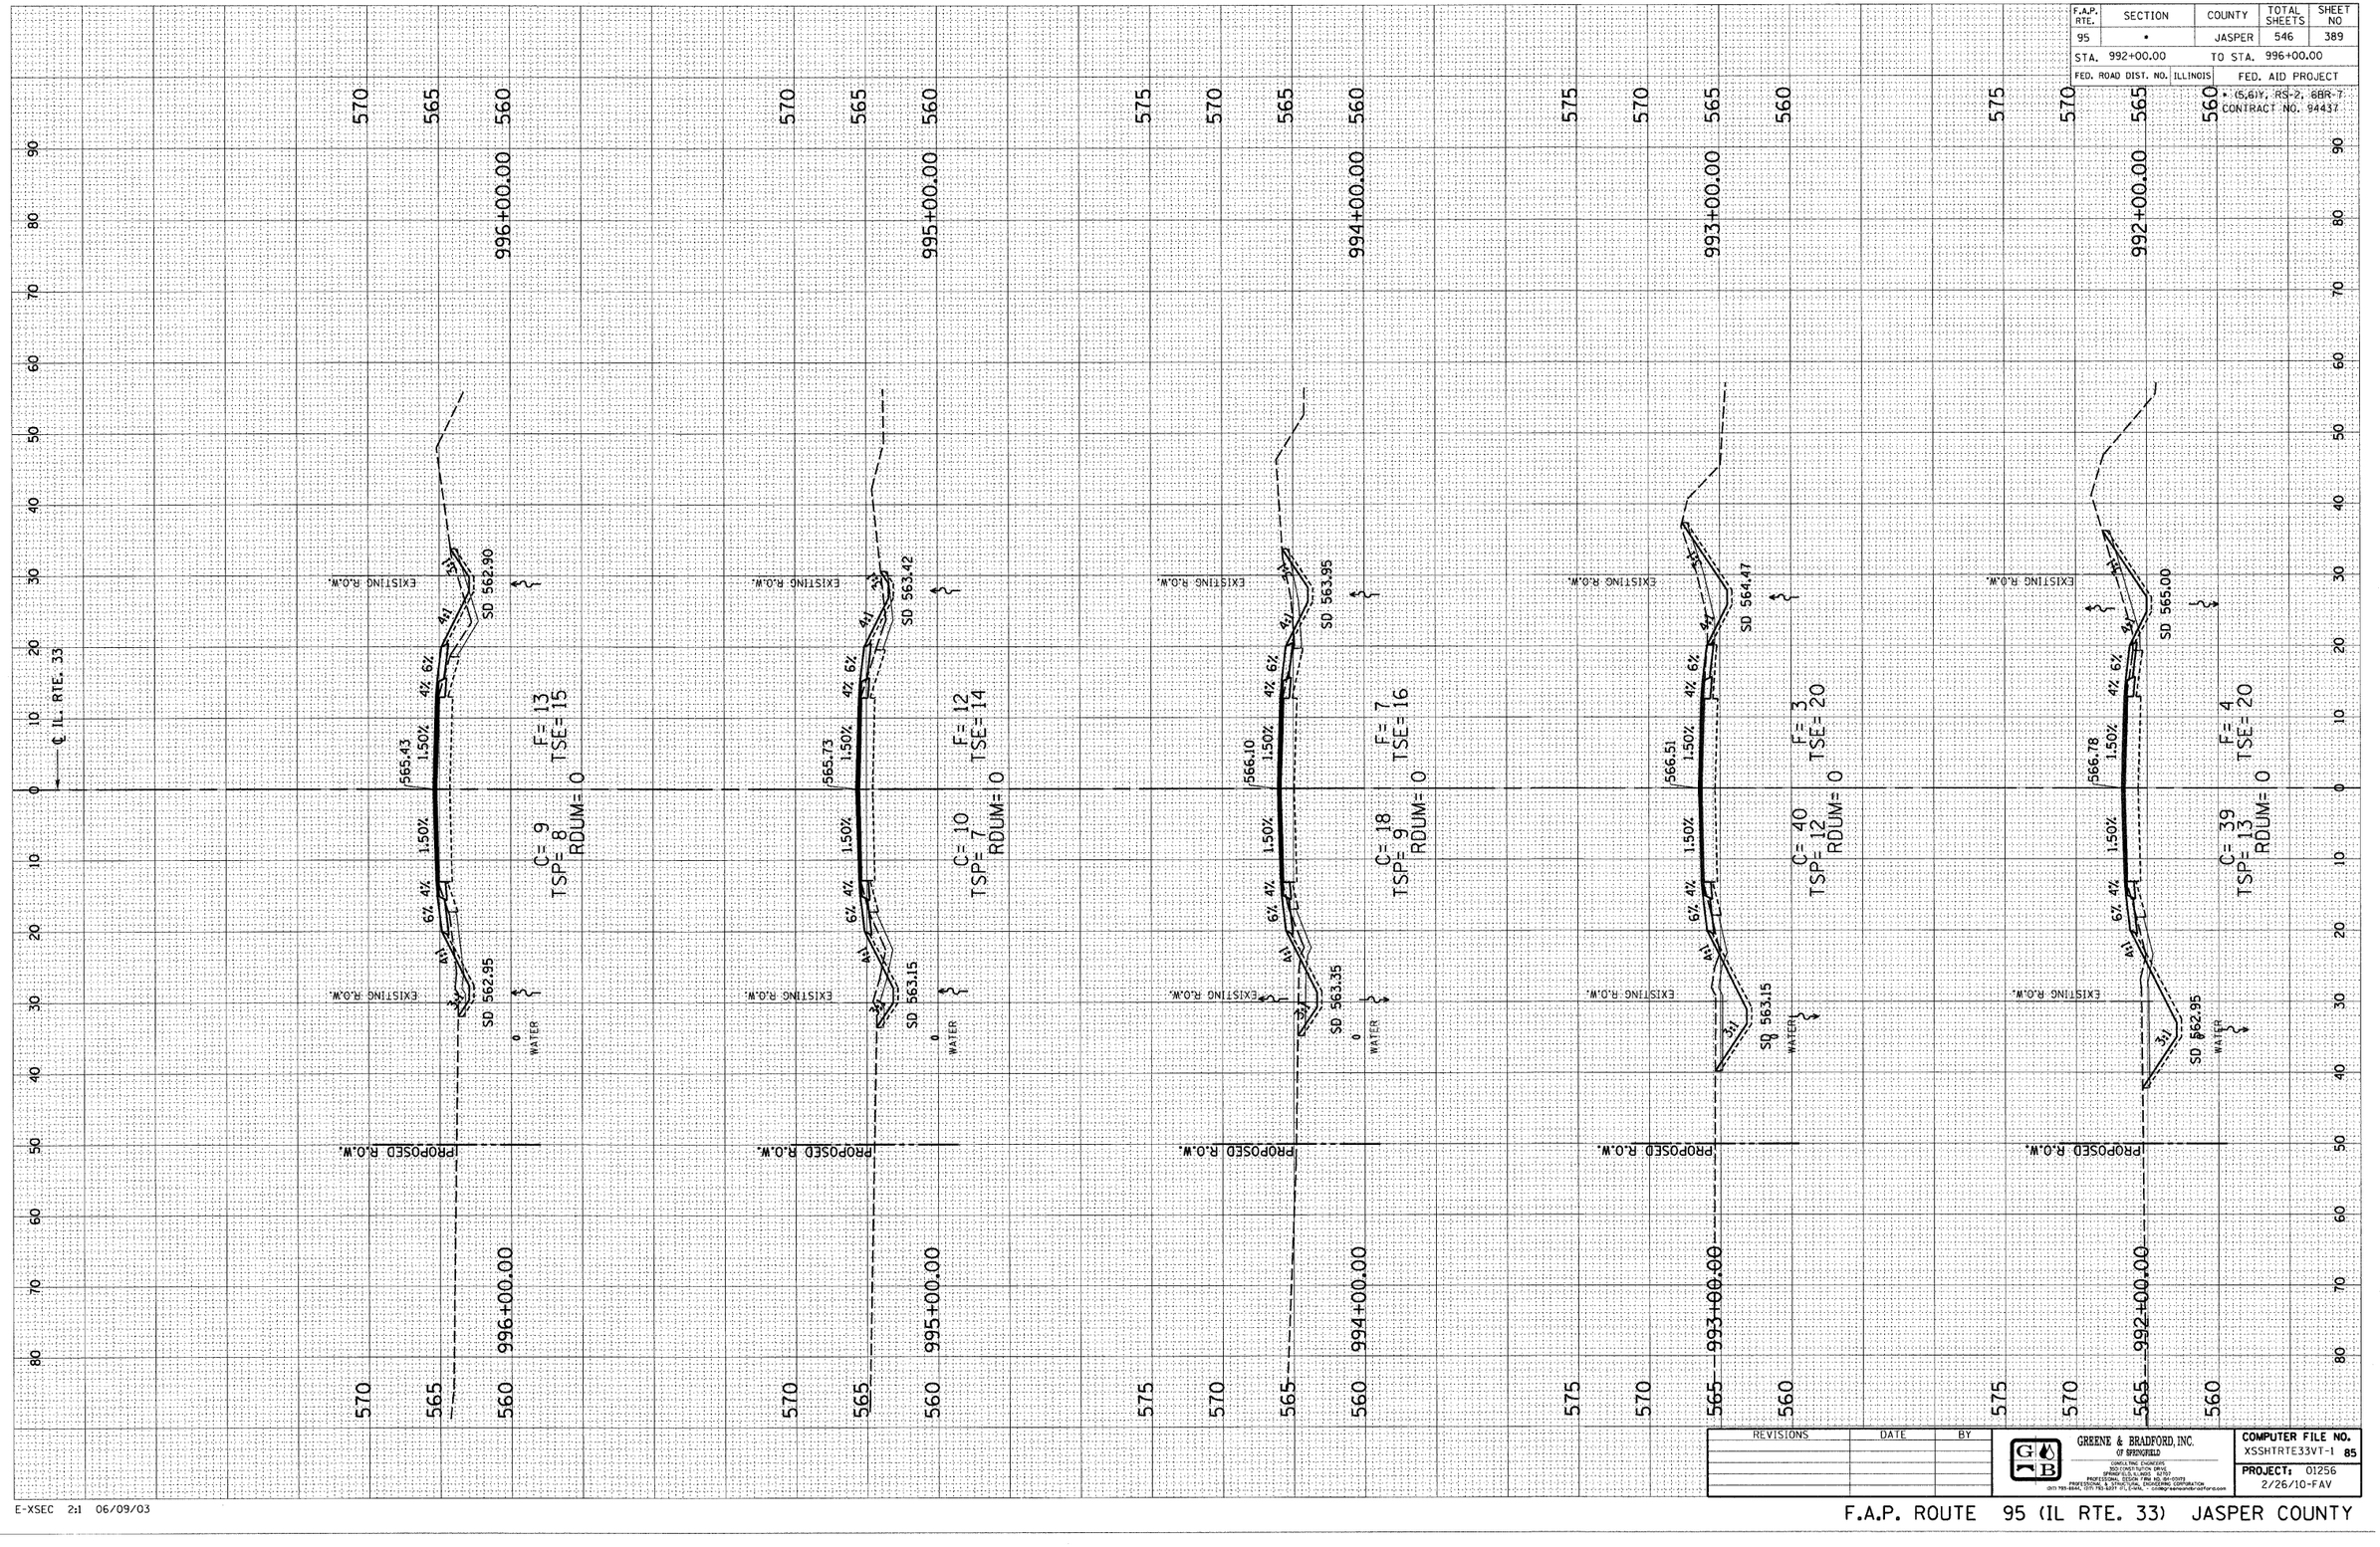

REVISIONS	DATE	BY

GREENE & BRADFORD, INC.
OF SPRINGFIELD
CONSULTING ENGINEERS
300 CONSTITUTION DRIVE
SPRINGFIELD, ILLINOIS 62702
PROFESSIONAL & STRUCTURAL ENGINEERING CORPORATION
(217) 793-6643, (217) 793-3297 FAX, E-MAIL: GBSPRING@GREENEANDBRADFORD.COM

COMPUTER FILE NO.
XSSHTRTE33VT-1 85

PROJECT: 01256
2/26/10-FAV

E-XSEC 2:1 06/09/03

F.A.P. ROUTE 95 (IL RTE. 33) JASPER COUNTY