DESIGN		
INT.	DATE	REASON

FINAL SURVEY		BY	DATE
	SURVEYED		
	PLOTTED		
NOTE BOOK	TEMPLATE		
	AREAS		
NO.	AREAS CHECKED		

PLOTS & CHECKS			
INT.	DATE	NO.	REASON

ORIGINAL SURVEY		BY	DATE
	SURVEYED		
	PLOTTED		
NOTE BOOK	CHECKED		
	AREAS		
NO.	AREAS CHECKED		

CHECKS		
INT.	DATE	REASON

F.A.P. RTE.	SECTION	COUNTY	TOTAL SHEETS	SHEET NO
95	*	JASPER	546	395
STA. 1015+00.00		TO STA. 1019+00.00		
FED. ROAD DIST. NO.	ILLINOIS	FED. AID PROJECT		

* (5,6)Y, RS-2, 68R-7
CONTRACT NO. 94437

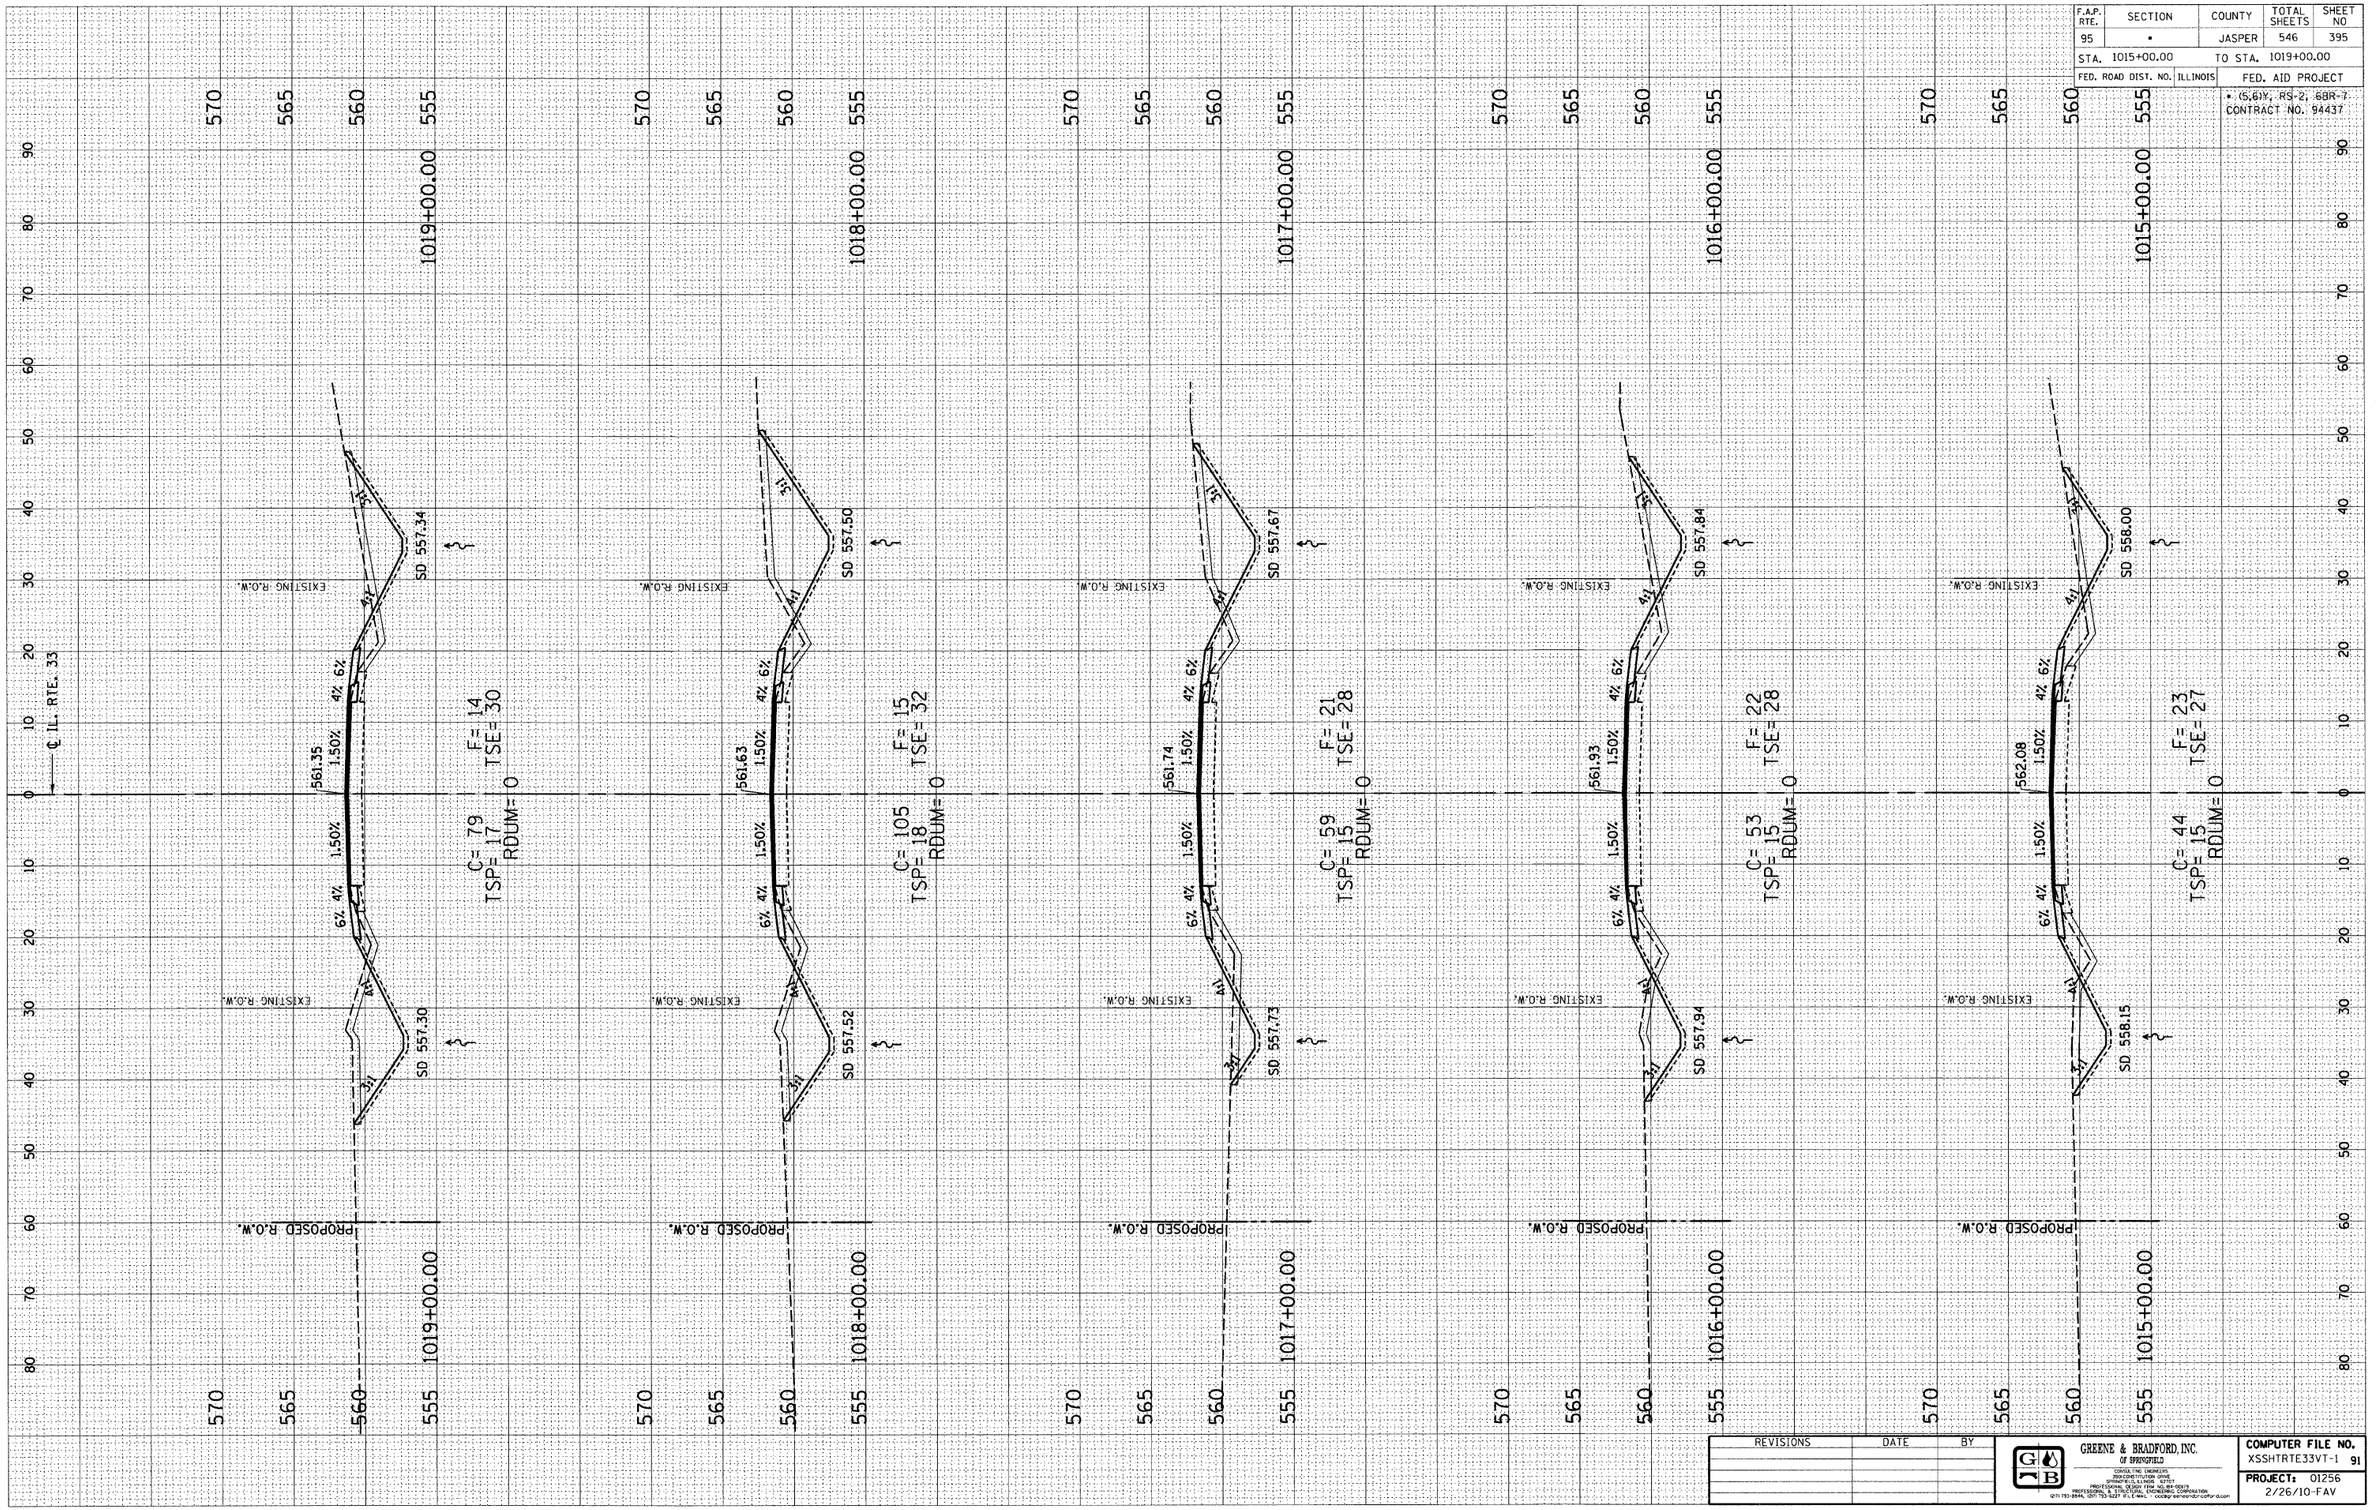

REVISIONS	DATE	BY

GREENE & BRADFORD, INC.
OF SPRINGFIELD
CONSULTING ENGINEERS
3500 CONSTITUTION DRIVE
SPRINGFIELD, ILLINOIS 62707
PROFESSIONAL DESIGN FIRM NO. 184-000679
PROFESSIONAL & STRUCTURAL ENGINEERING CORPORATION
(217) 793-3848, (217) 793-3637 FX E-MAIL: vaughey-kennard@c-zoffcr.com

COMPUTER FILE NO.
XSSHTRTE33VT-1 91

PROJECT: 01256
2/26/10-FAV

E-XSEC 2:1 06/09/03

F.A.P. ROUTE 95 (IL RTE. 33) JASPER COUNTY