DESIGN		
INT.	DATE	REASON

FINAL SURVEY		BY	DATE
NOTE BOOK	SURVEYED		
NO.	PLOTTED		
	TEMPLATE		
	AREAS		
	AREAS CHECKED		

PLOTS & CHECKS			
INT.	DATE	NO.	REASON

ORIGINAL SURVEY		BY	DATE
NOTE BOOK	SURVEYED		
NO.	PLOTTED		
	TEMPLATE		
	AREAS		
	AREAS CHECKED		

CHECKS		
INT.	DATE	REASON

F.A.P. RTE.	SECTION	COUNTY	TOTAL SHEETS	SHEET NO
95	•	JASPER	546	397
STA. 1025+00.00		TO STA. 1029+00.00		
FED. ROAD DIST. NO.	ILLINOIS	FED. AID PROJECT		

• (5,6)Y, RS-2, 6BR-7
CONTRACT NO. 94437

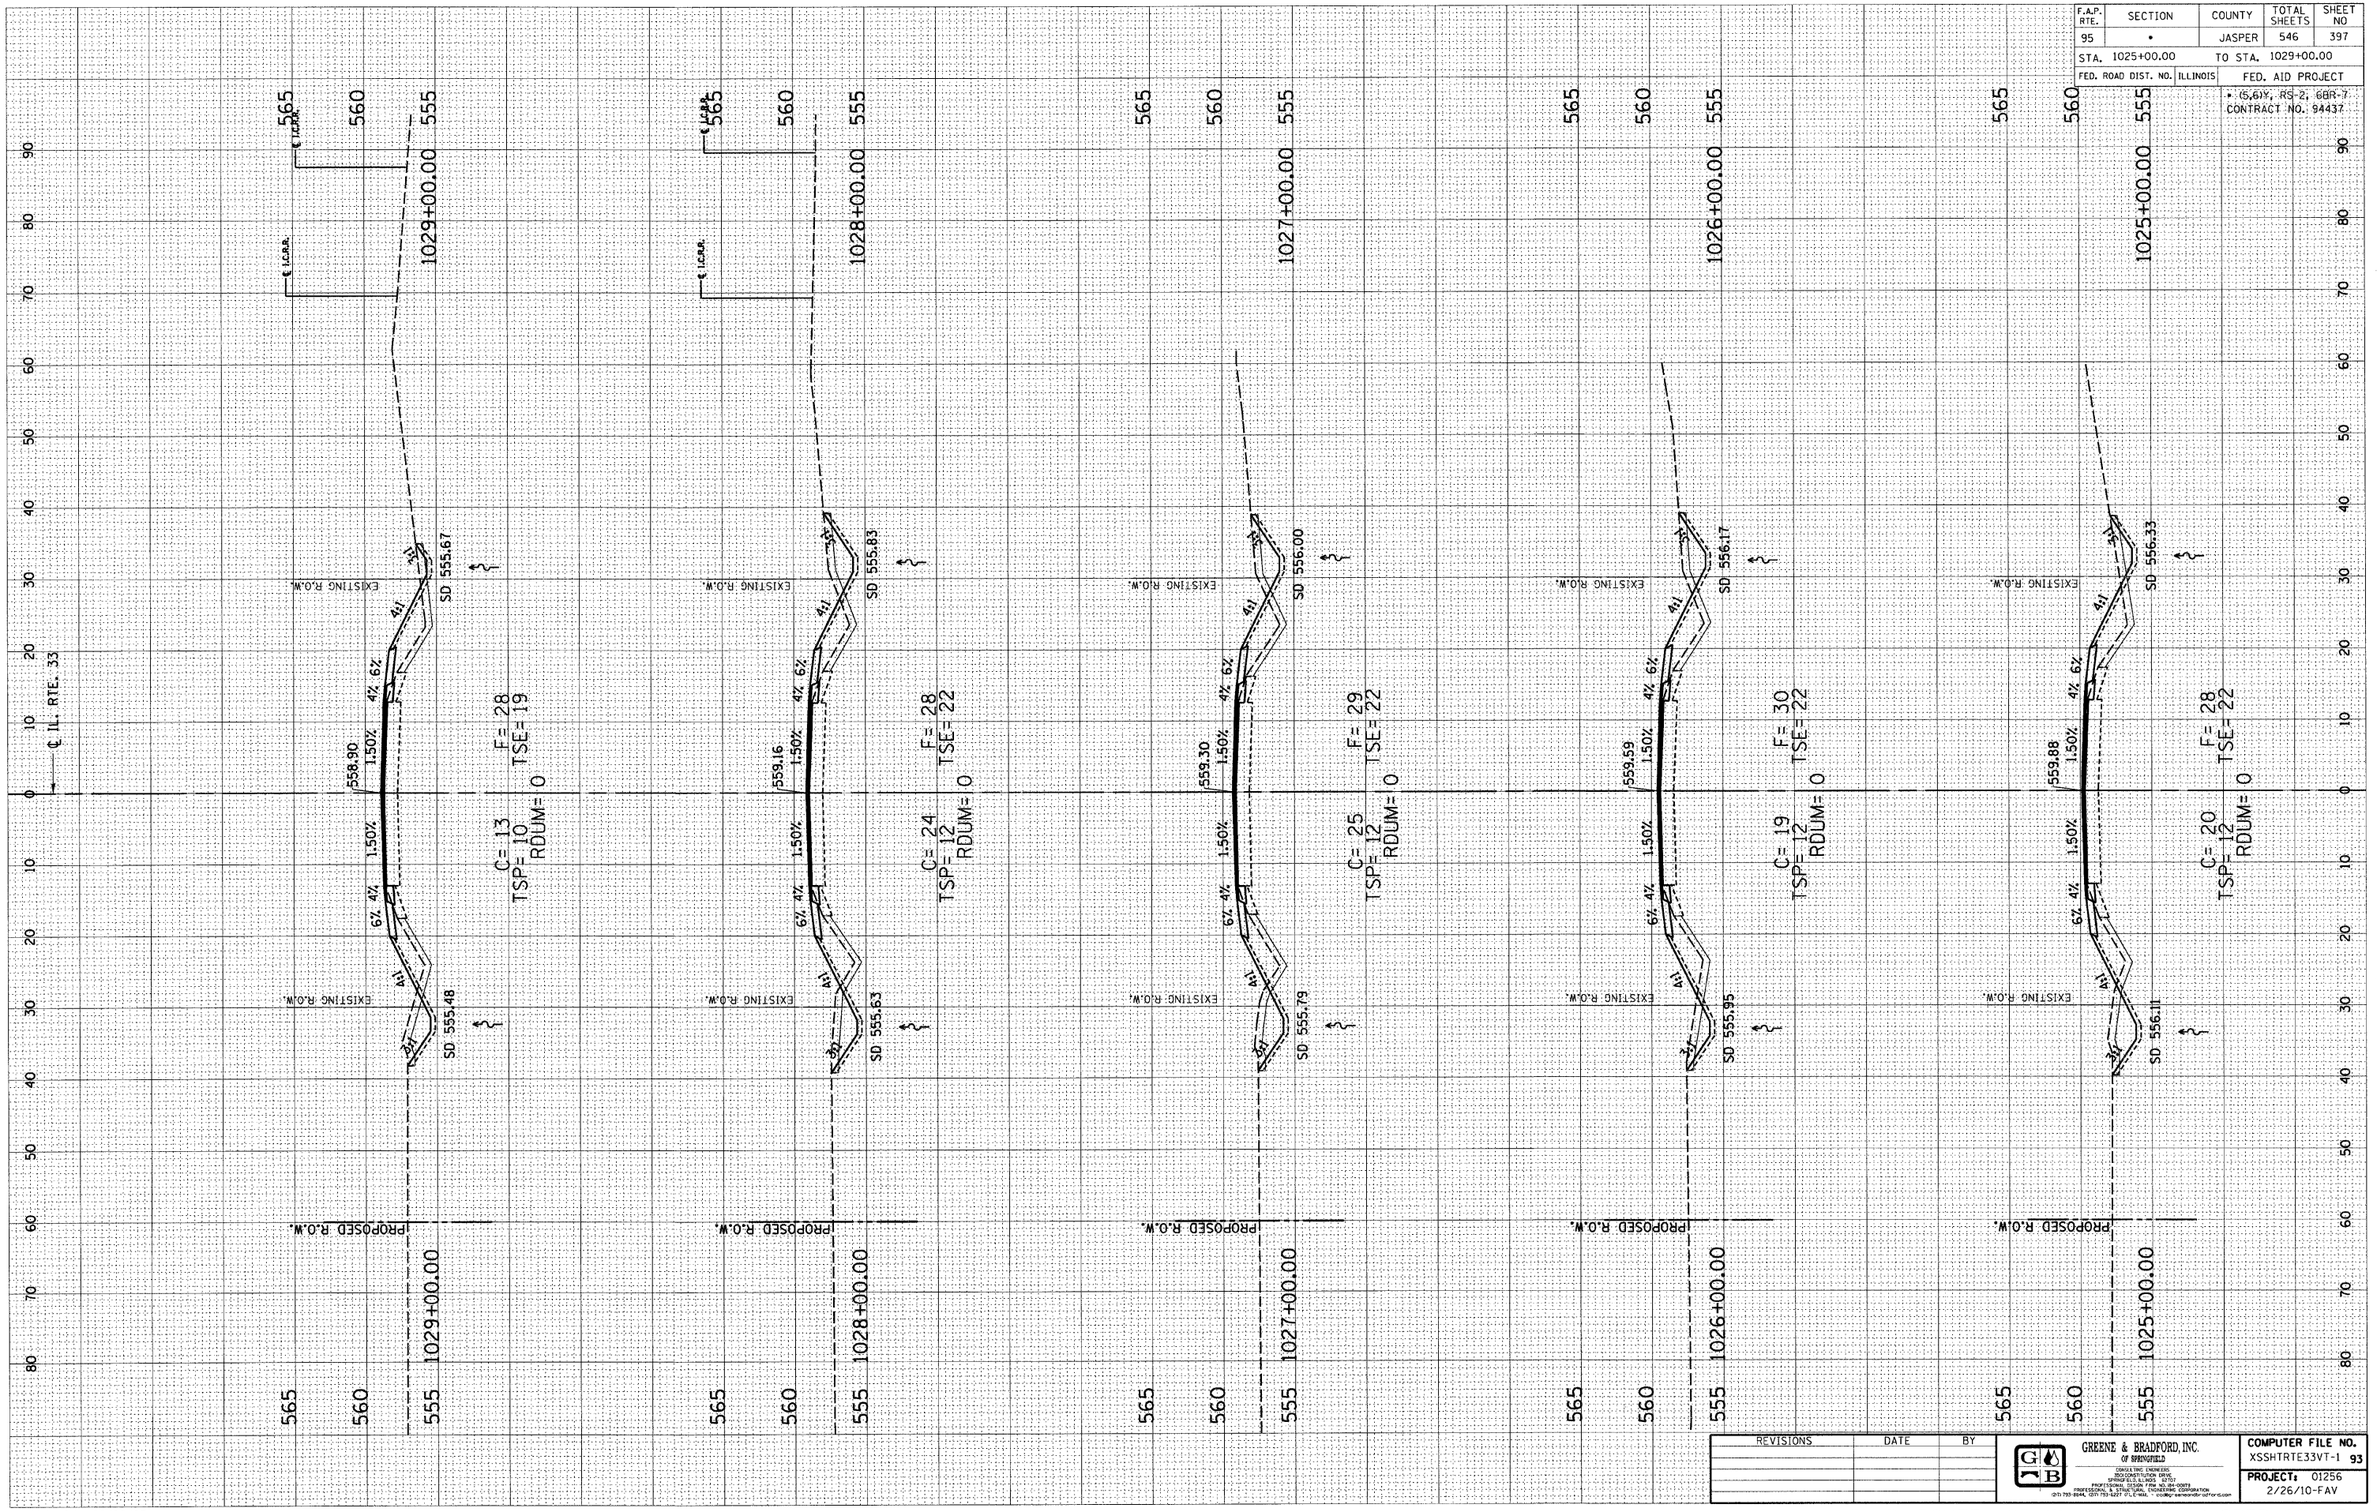

REVISIONS	DATE	BY

GREENE & BRADFORD, INC.
OF SPRINGFIELD
CONSULTING ENGINEERS
3501 CONSTITUTION DRIVE,
SPRINGFIELD, ILLINOIS 62703
PROFESSIONAL DESIGN FIRM NO. 184-000173
PROFESSIONAL & STRUCTURAL ENGINEERING CORPORATION
(217) 793-3944, (217) 793-3277 (FAX) E-MAIL: cadd@g-b-engineer-softnet.com

COMPUTER FILE NO.
XSSHTRTE33VT-1 93

PROJECT: 01256
2/26/10-FAV

E-XSEC 2:1 06/09/03

F.A.P. ROUTE 95 (IL RTE. 33) JASPER COUNTY