DESIGN		
INT.	DATE	REASON

FINAL SURVEY NOTE BOOK	NO.	BY	DATE
SURVEYED			
PLOTTED			
TEMPLATE			
AREAS			
AREAS CHECKED			

PLOTS & CHECKS			
INT.	DATE	NO.	REASON

ORIGINAL SURVEY NOTE BOOK	NO.	BY	DATE
SURVEYED			
PLOTTED			
TEMPLATE			
AREAS			
AREAS CHECKED			

CHECKS		
INT.	DATE	REASON

F.A.P. RTE.	SECTION	COUNTY	TOTAL SHEETS	SHEET NO
95	•	JASPER	546	406
STA. 1063+00.00		TO STA. 1067+00.00		
FED. ROAD DIST. NO.	ILLINOIS	FED. AID PROJECT		
• (5,6)Y, RS-2, 6BR-7				
CONTRACT NO. 94437				

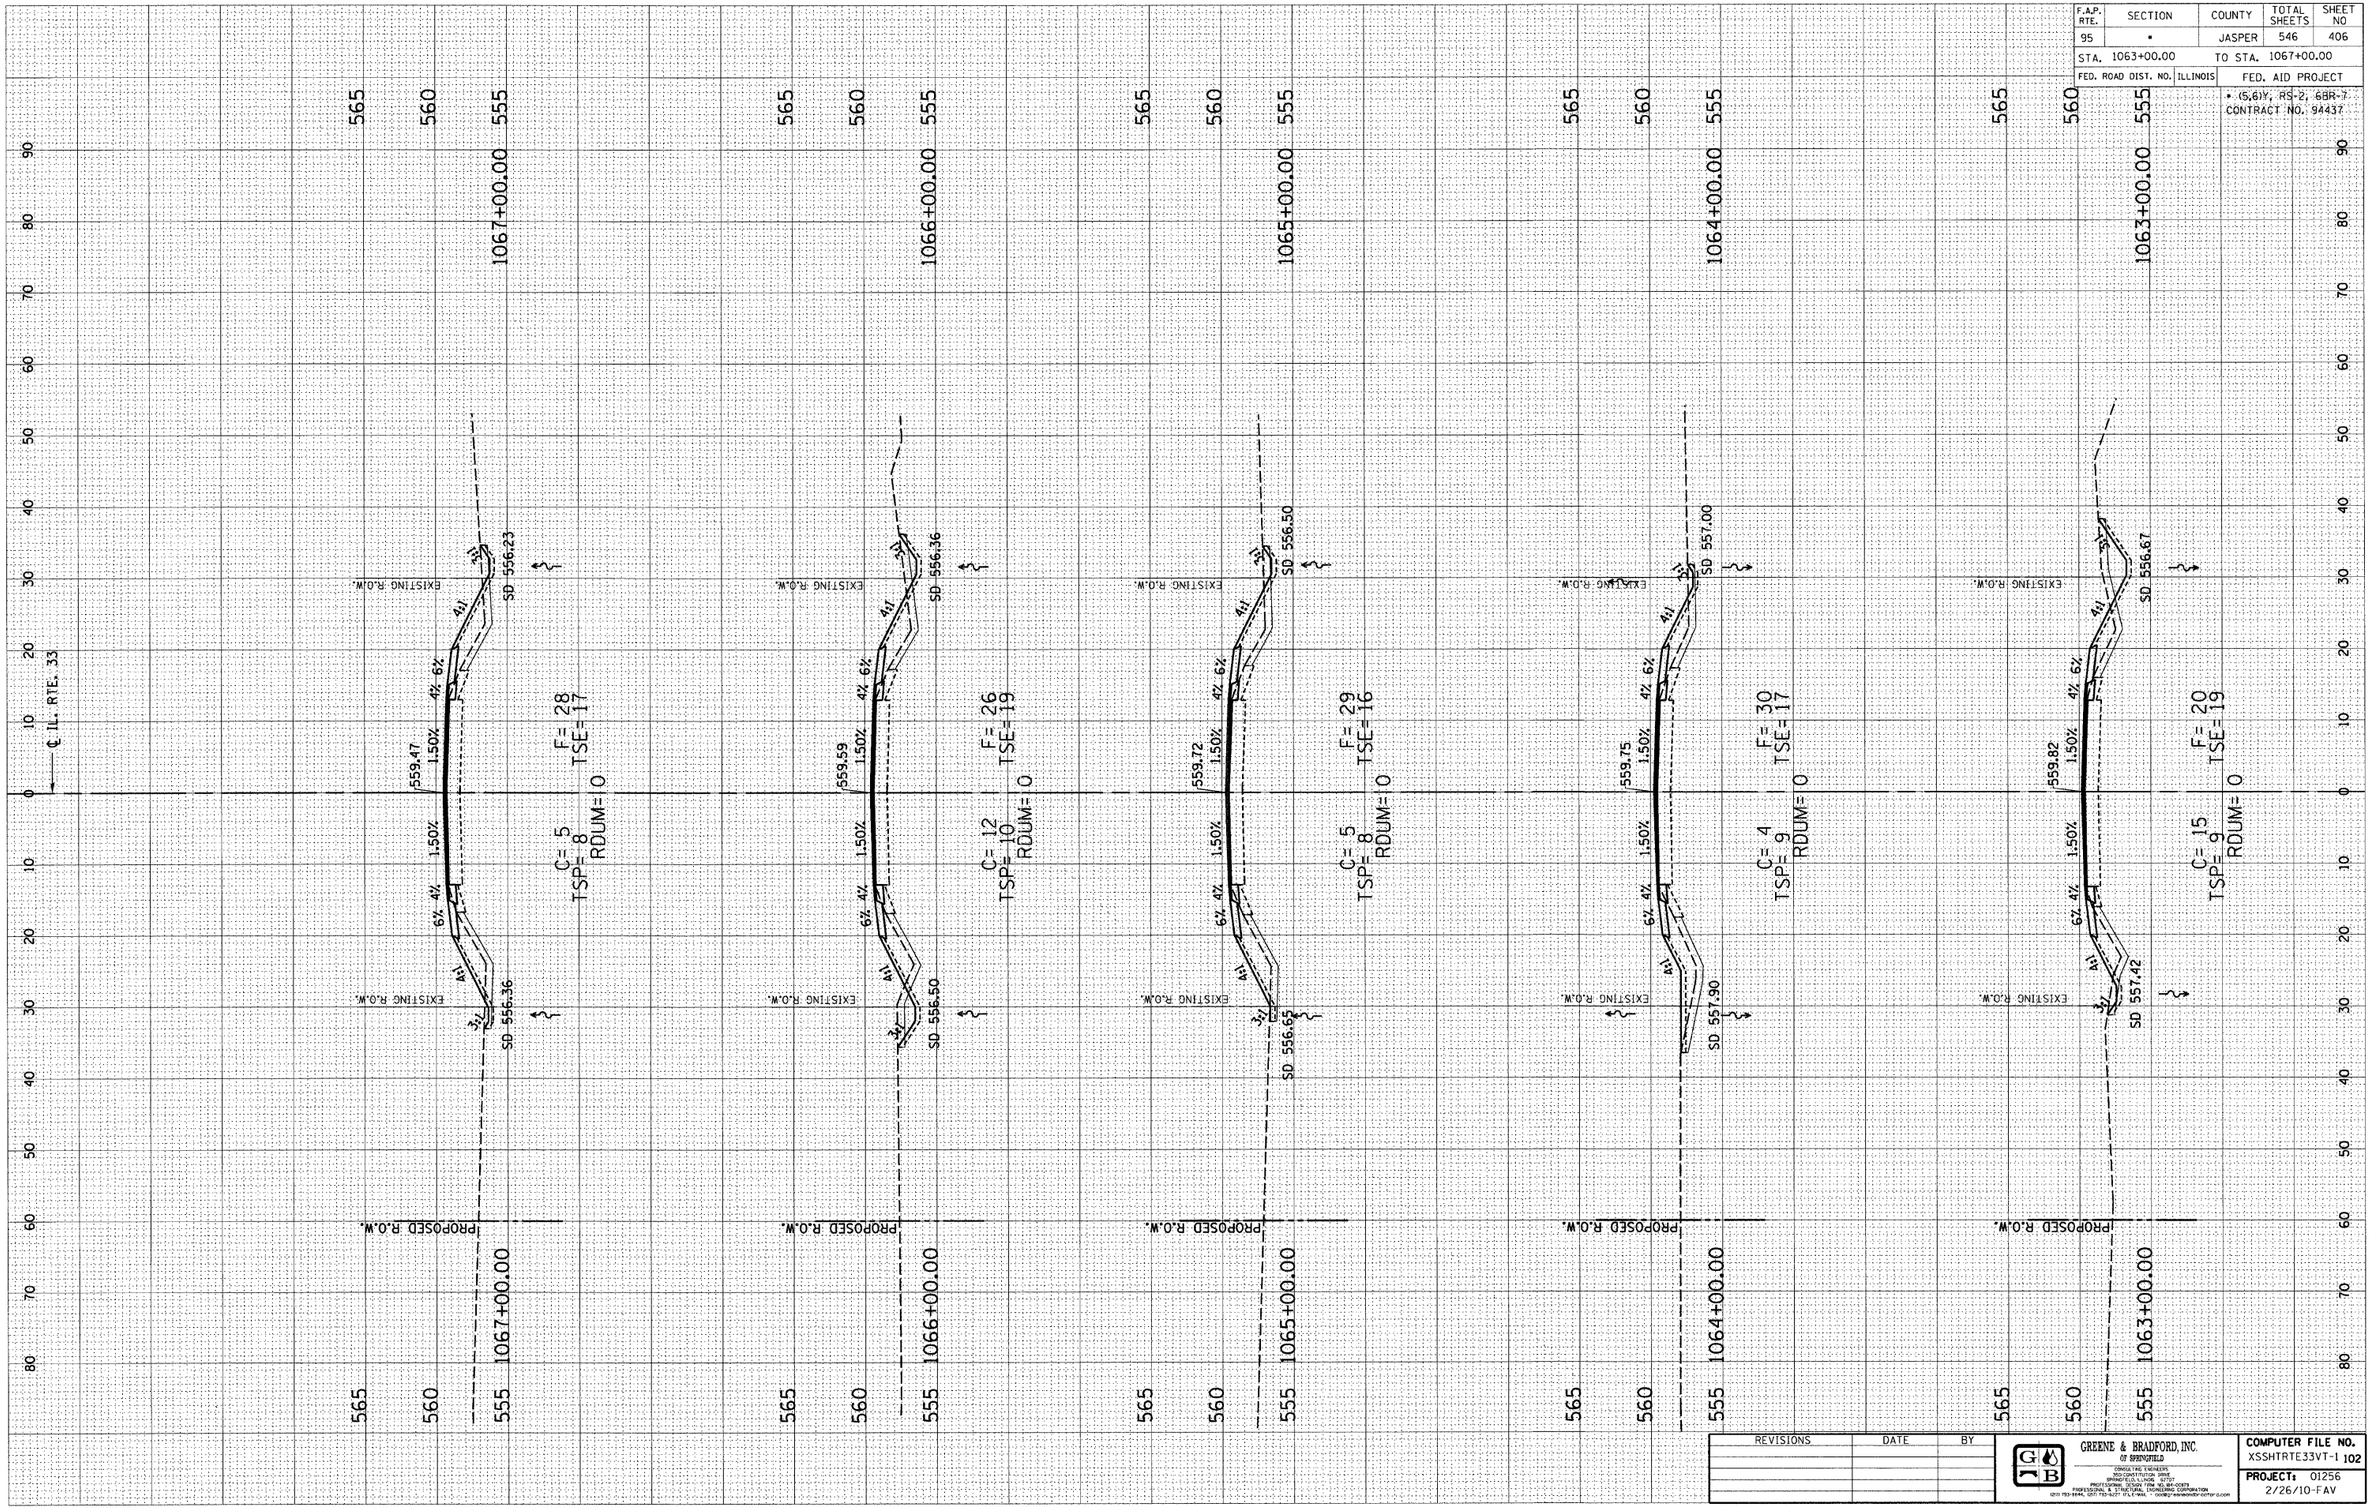

REVISIONS	DATE	BY

GREENE & BRADFORD, INC.
OF SPRINGFIELD
CONSULTING ENGINEERS
350 CONSTITUTION DRIVE
SPRINGFIELD, ILLINOIS 62707
PHONE (217)793-2626 FAX NO. 793-0373
PROFESSIONAL DESIGN FIRM NO. 184-000579
FREESTATE OFFICE PARK CORPORATION
(217) 753-9344, (217) 753-9277 FILE MAIL: cadd@greenebradford.com

COMPUTER FILE NO.	
XSSHTRTE33VT-1	102
PROJECT: 01256	
2/26/10-FAV	

E-XSEC 2:1 06/09/03

F.A.P. ROUTE 95 (IL RTE. 33) JASPER COUNTY