| F.A.P. RTE. | SECTION | COUNTY | TOTAL SHEETS | SHEET NO |
|---|---|---|---|---|
| 95 | * | JASPER | 546 | 409 |
| STA. 1077+00.00 | | TO STA. 1081+00.00 | | |
| FED. ROAD DIST. NO. | ILLINOIS | FED. AID PROJECT | | |

* (5,6)Y, RS-2, GBR-7
CONTRACT NO. 94437

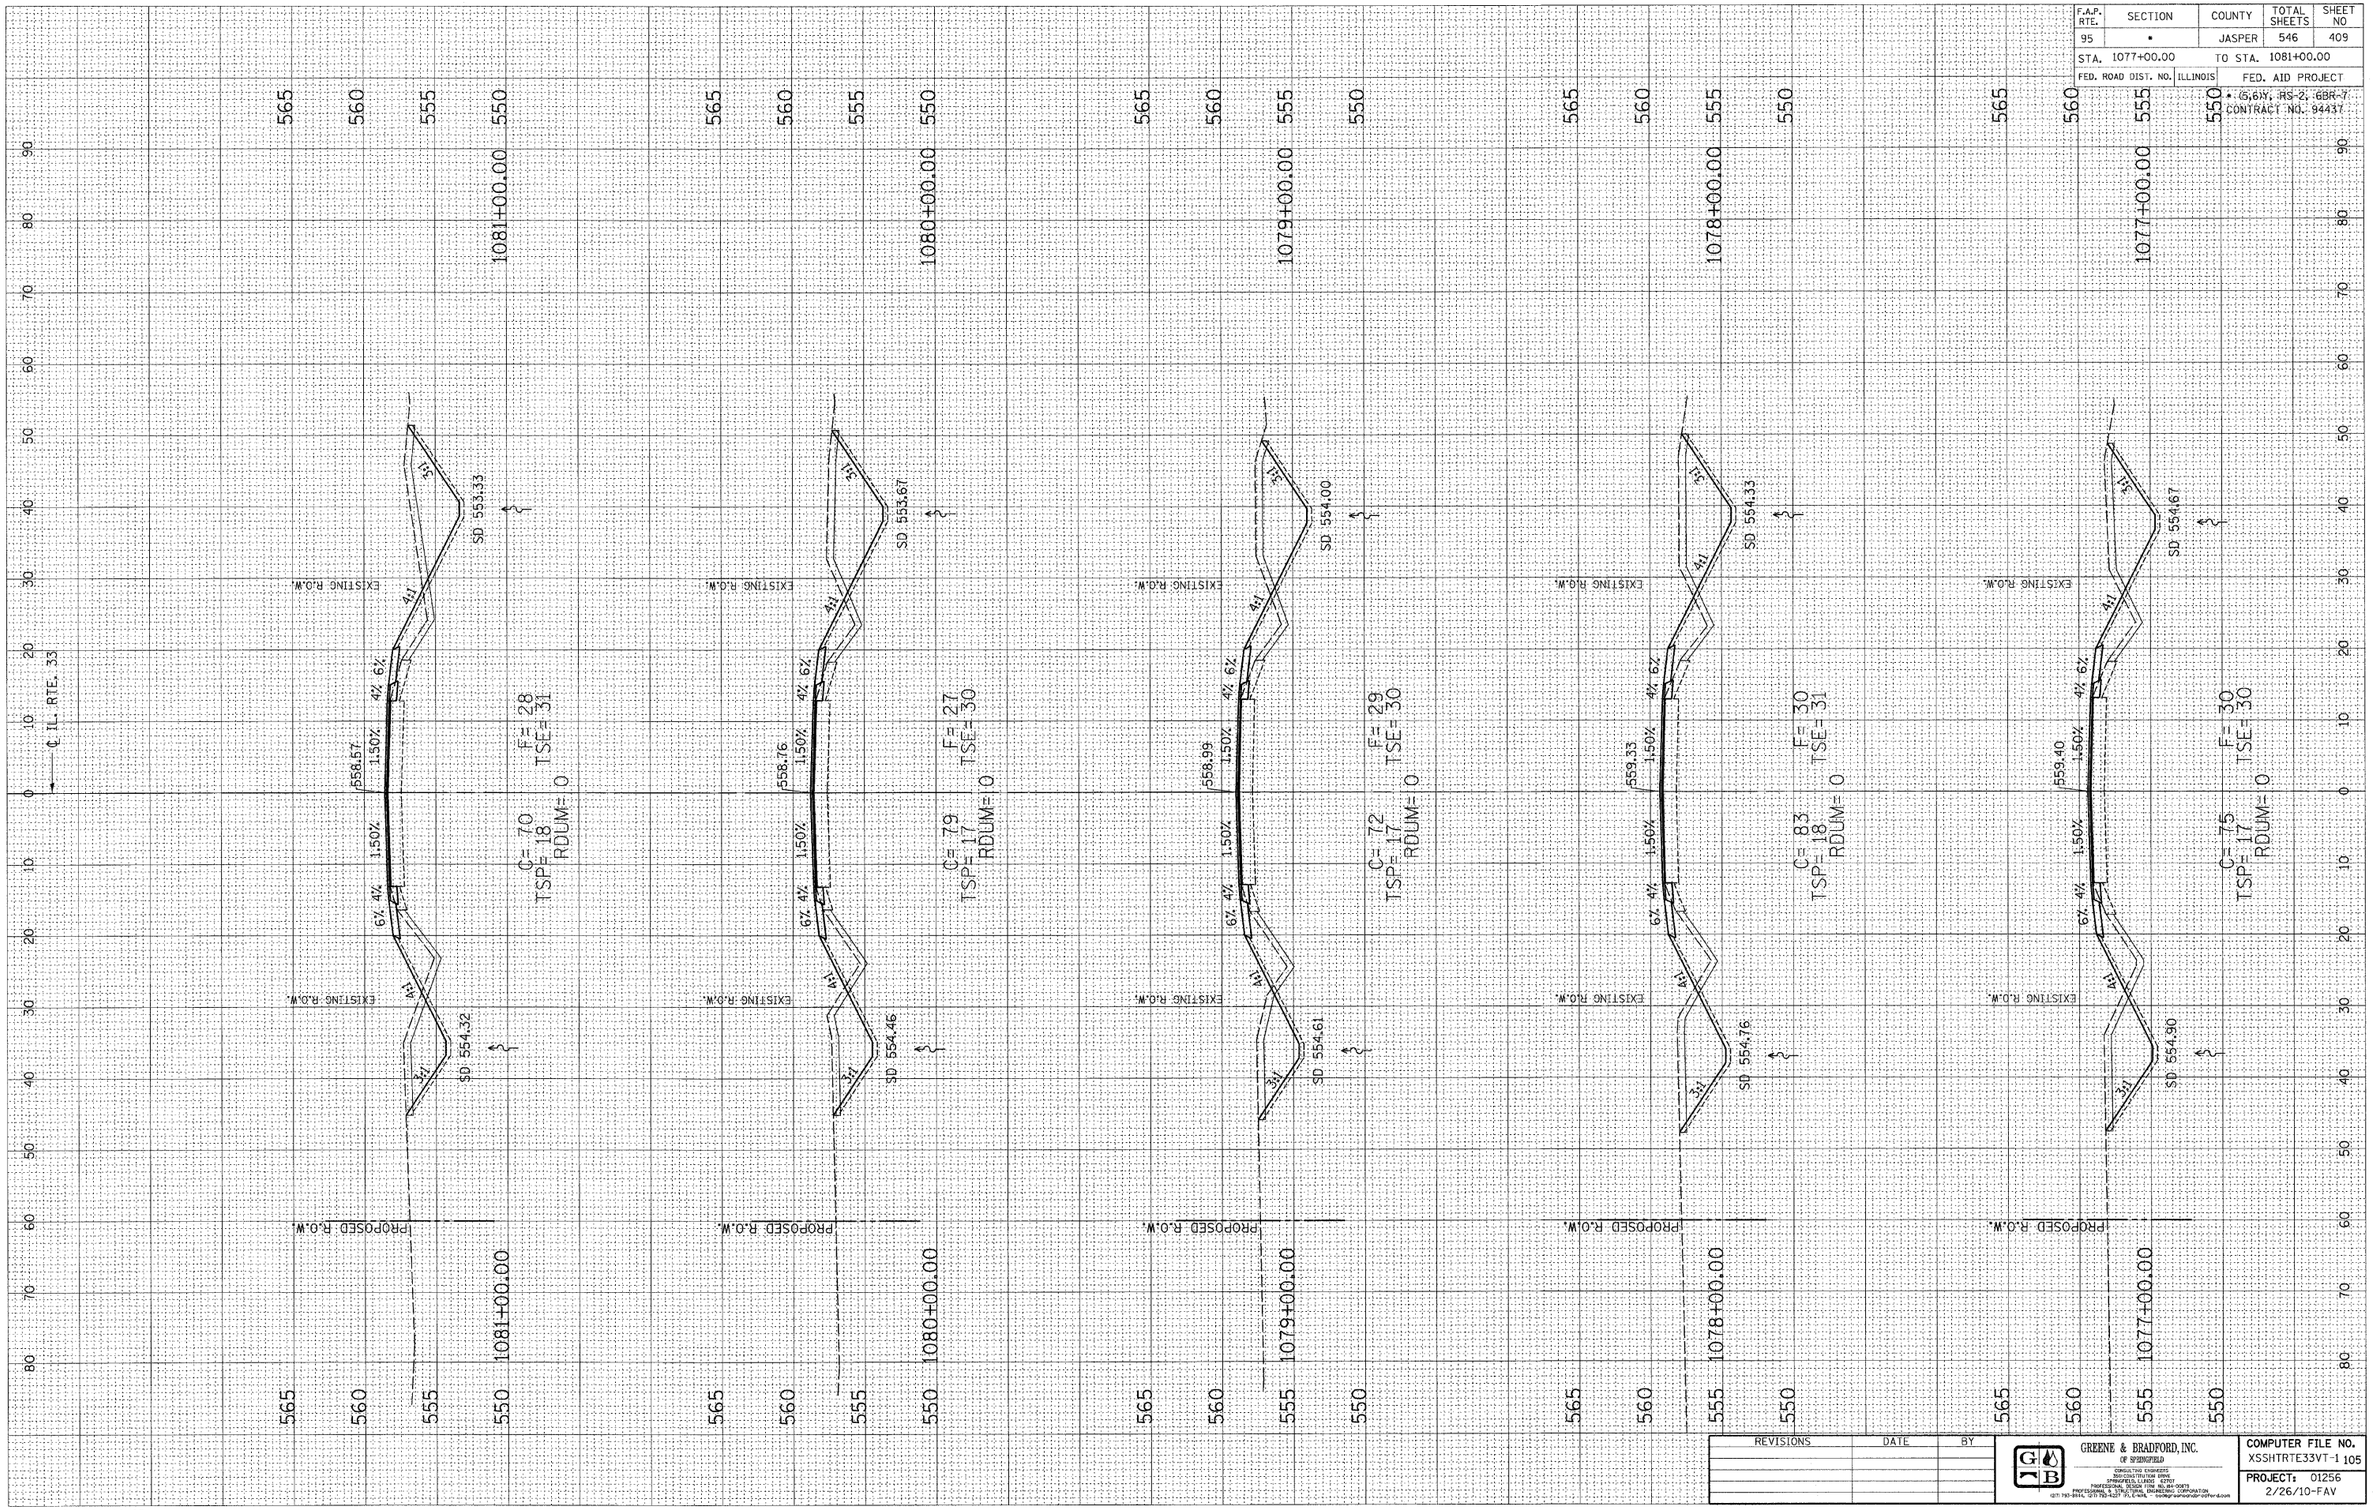


| DESIGN | | |
|---|---|---|
| INT. | DATE | REASON |

| FINAL SURVEY | BY | DATE |
|---|---|---|
| NOTE BOOK NO. | SURVEYED | |
| | PLOTTED | |
| | TEMPLATE | |
| | AREAS | |
| | AREAS CHECKED | |

| PLOTS & CHECKS | | | |
|---|---|---|---|
| INT. | DATE | NO. | REASON |

| ORIGINAL SURVEY | BY | DATE |
|---|---|---|
| NOTE BOOK NO. | SURVEYED | |
| | PLOTTED | |
| | TEMPLATE | |
| | AREAS | |
| | AREAS CHECKED | |

| CHECKS | | |
|---|---|---|
| INT. | DATE | REASON |

| REVISIONS | DATE | BY |
|---|---|---|

GREENE & BRADFORD, INC.
OF SPRINGFIELD
CONSULTING ENGINEERS
NON-CONSTRUCTION SERVE
SPRINGFIELD, ILLINOIS 62707
PROFESSIONAL DESIGN FIRM - STRUCTURES
PROFESSIONAL & STRUCTURAL ENGINEERING CORPORATION
(217) 793-8144, (217) 793-8217 FX, E-MAIL - mail@greenebradford.com

COMPUTER FILE NO.
XSSHTRTE33VT-1 105

PROJECT: 01256
2/26/10-FAV

E-XSEC 2:1 06/09/03

F.A.P. ROUTE 95 (IL RTE. 33) JASPER COUNTY