ORIGINAL SURVEY		BY	DATE
NOTE BOOK NO.	SURVEYED		
	PLOTTED		
	TEMPLATE		
	AREAS		
	AREAS CHECKED		

FINAL SURVEY		BY	DATE
NOTE BOOK NO.	SURVEYED		
	PLOTTED		
	TEMPLATE		
	AREAS		
	AREAS CHECKED		

CHECKS: INT. | DATE | REASON

PLOTS & CHECKS: INT. | DATE | NO. | REASON

DESIGN: INT. | DATE | REASON

E-XSEC 2:1 06/09/03

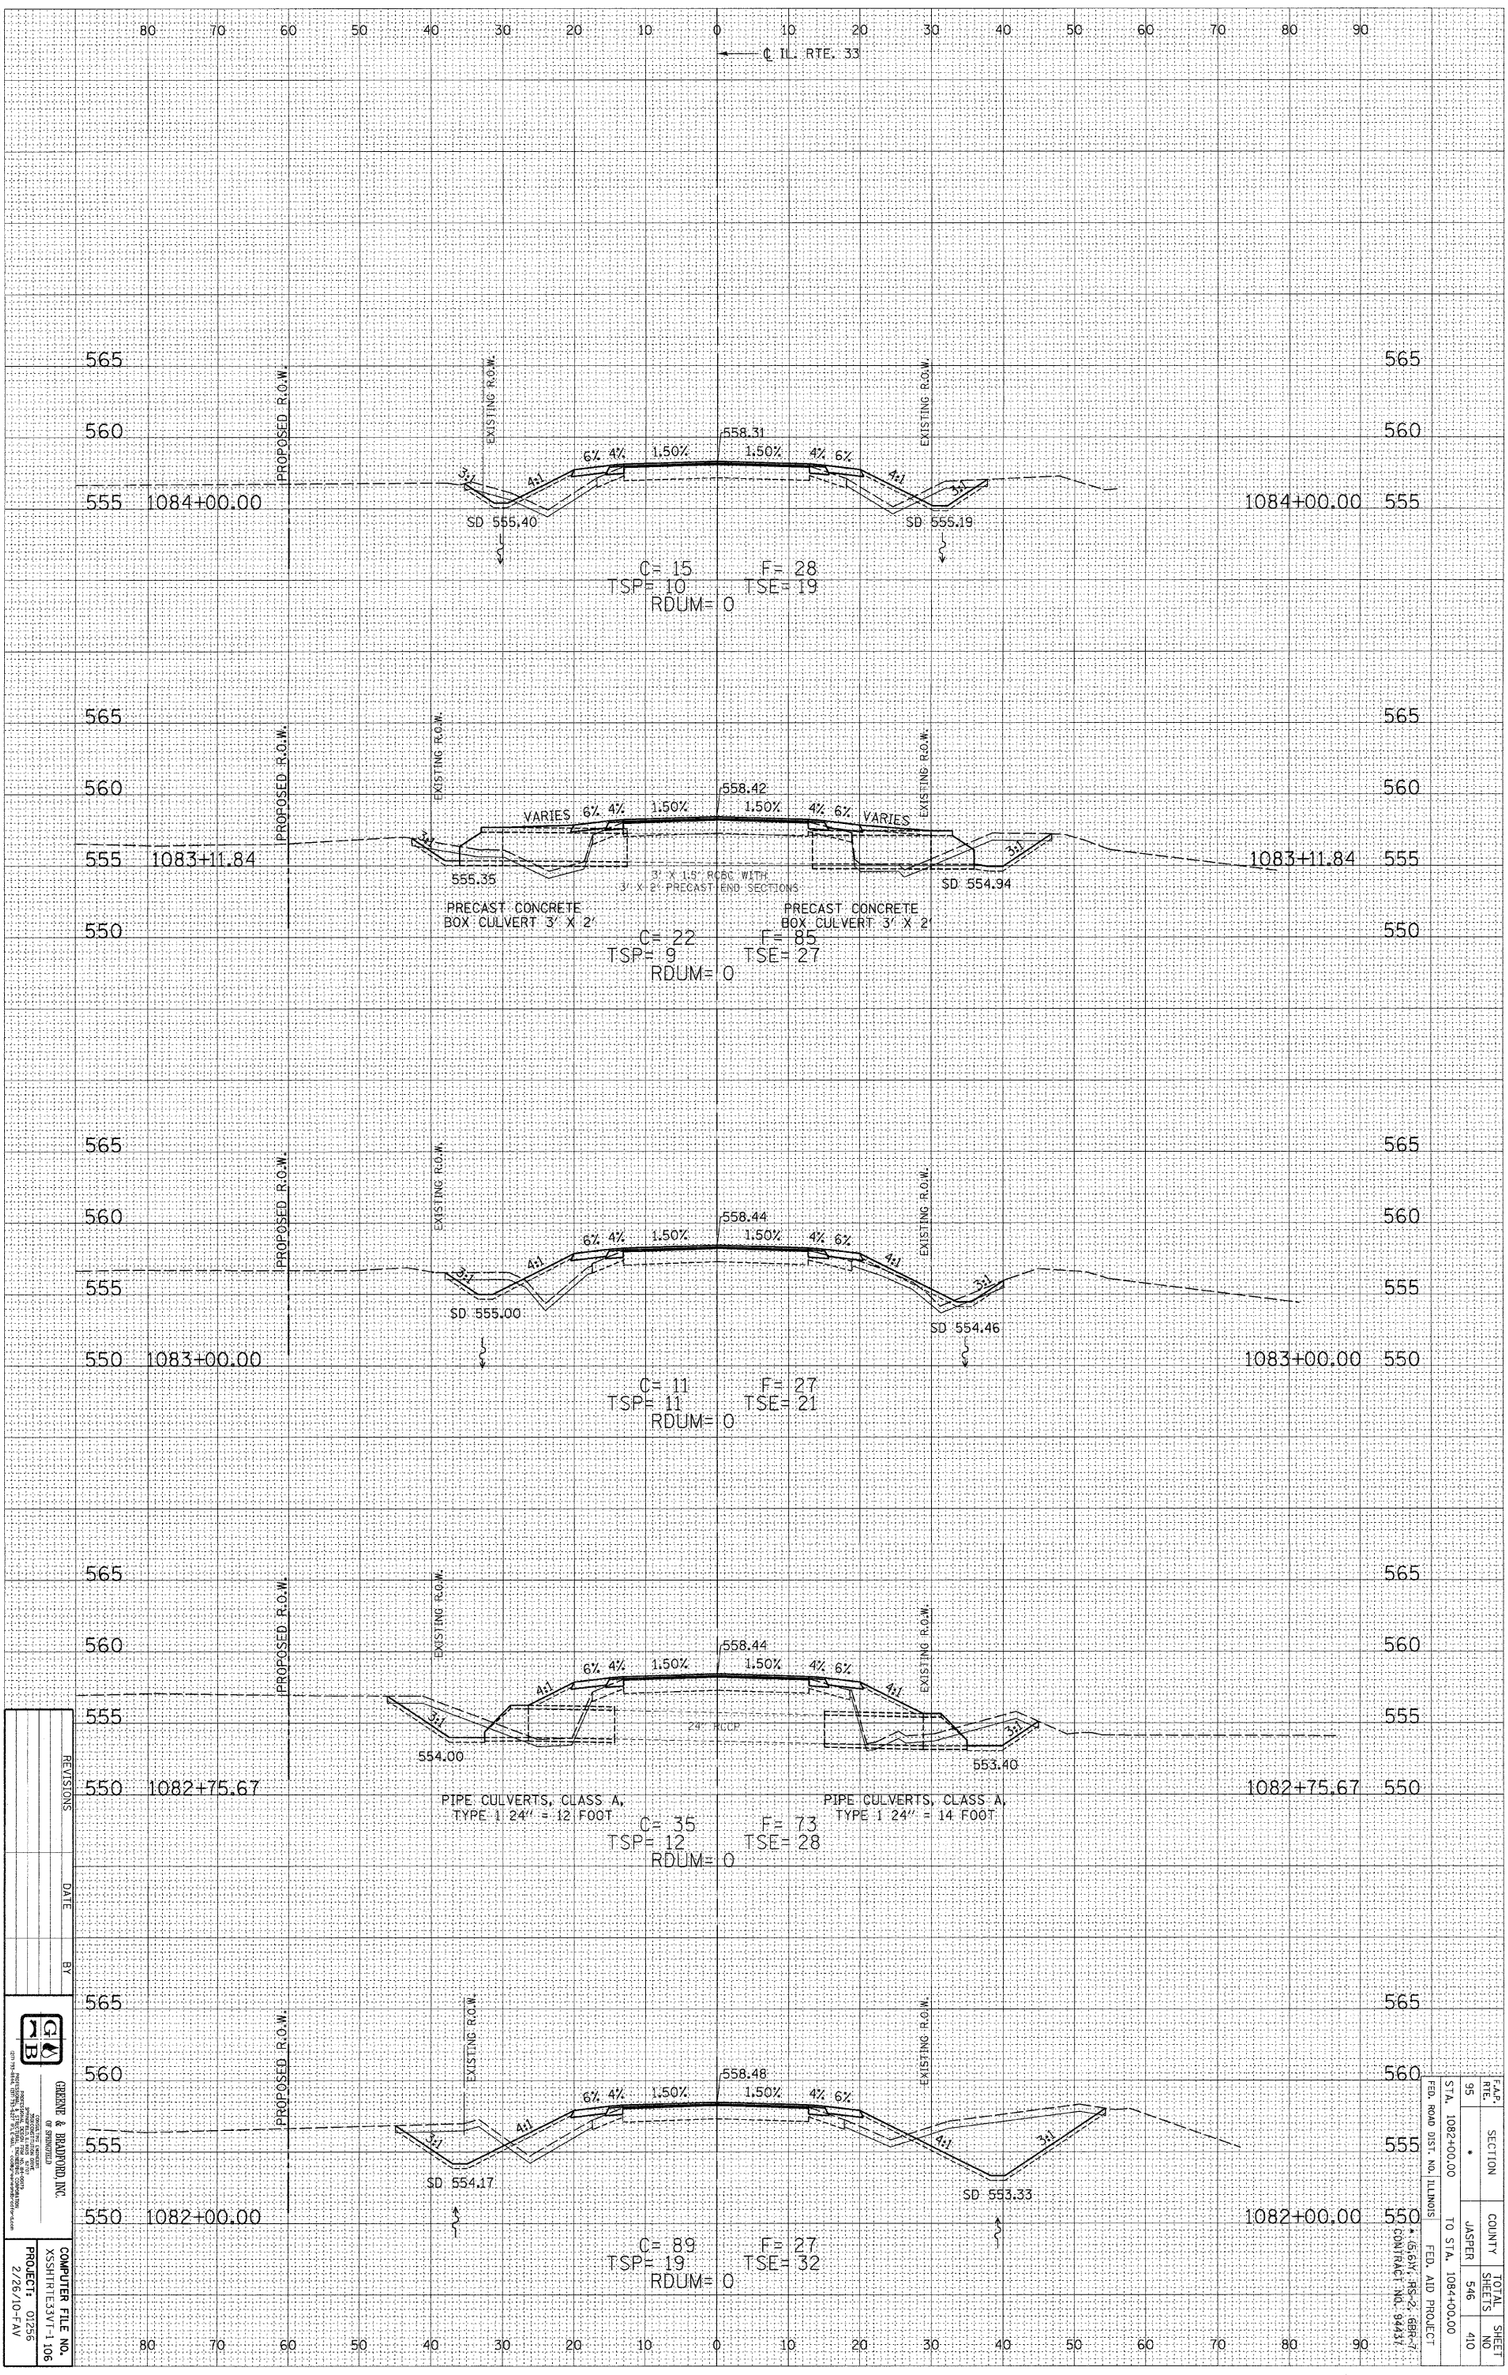

REVISIONS	DATE	BY

GREENE & BRADFORD, INC. OF SPRINGFIELD

COMPUTER FILE NO. XSSHTRTE33VT-1 106

PROJECT: 01256 2/26/10-FAV

F.A.P. ROUTE 95 (IL RTE. 33) JASPER COUNTY

F.A.P. RTE.	SECTION	COUNTY	TOTAL SHEETS	SHEET NO.
95	•	JASPER	546	410

STA. 1082+00.00 TO STA. 1084+00.00

FED. ROAD DIST. NO. ILLINOIS FED. AID PROJECT

• (5.6)X, RS-2, GBR-7 CONTRACT NO. 94431