DESIGN		
INT.	DATE	REASON

FINAL SURVEY		BY	DATE
NOTE BOOK	SURVEYED		
NO.	PLOTTED		
	TEMPLATE		
	AREAS		
	AREAS CHECKED		

PLOTS & CHECKS			
INT.	DATE	NO.	REASON

ORIGINAL SURVEY		BY	DATE
NOTE BOOK	SURVEYED		
NO.	PLOTTED		
	TEMPLATE		
	AREAS		
	AREAS CHECKED		

CHECKS		
INT.	DATE	REASON

F.A.P. RTE.	SECTION	COUNTY	TOTAL SHEETS	SHEET NO
95	•	JASPER	546	413
STA. 1095+00.00		TO STA. 1100+00.00		
FED. ROAD DIST. NO.	ILLINOIS	FED. AID PROJECT		
		• (5,6)Y, RS-2, 6BR-7 CONTRACT NO. 94437		

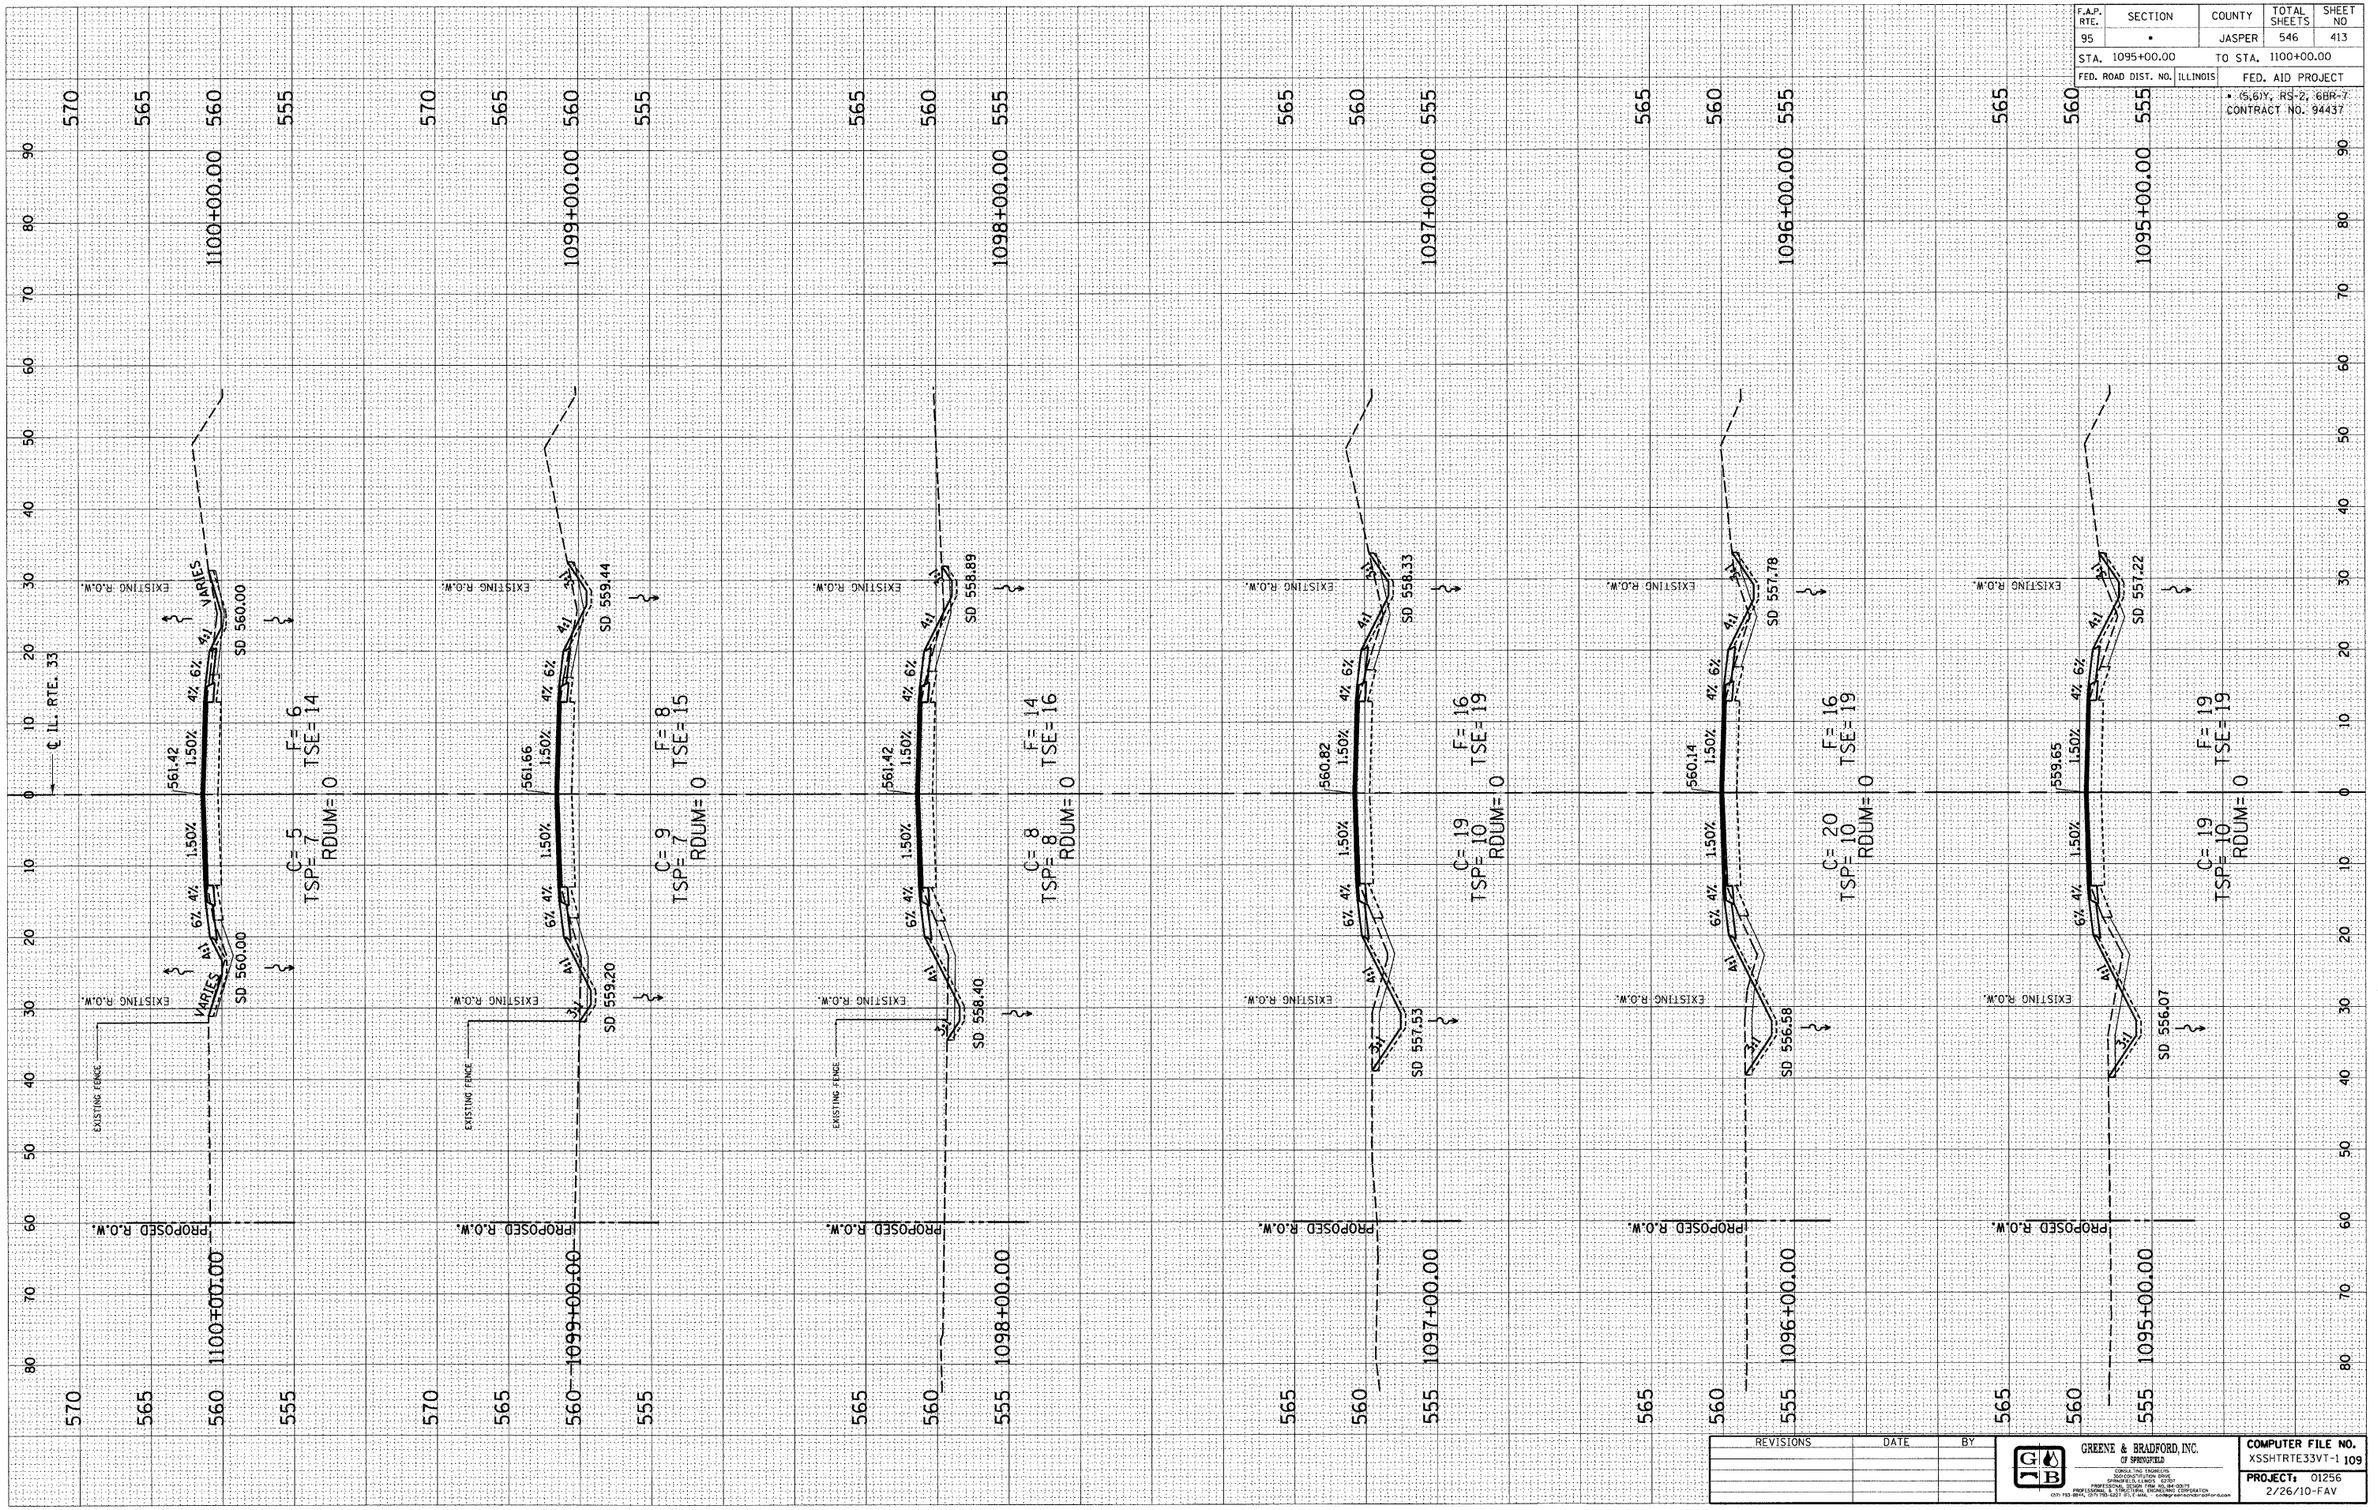

REVISIONS	DATE	BY

GREENE & BRADFORD, INC. OF SPRINGFIELD
CONSULTING ENGINEERS
500 CONSTITUTION DRIVE
SPRINGFIELD, ILLINOIS 62707
PROFESSIONAL & CONSTRUCTION MANAGEMENT CORPORATION
(217) 793-3844, (217) 793-3277 (FAX), e-mail: greene@greenebradford.com

COMPUTER FILE NO.
XSSHTRTE33VT-1 109

PROJECT: 01256
2/26/10-FAV

E-XSEC 2:1 06/09/03

F.A.P. ROUTE 95 (IL RTE. 33) JASPER COUNTY