DESIGN		
INT.	DATE	REASON

FINAL SURVEY		DATE
NOTE BOOK	SURVEYED	
NO.	PLOTTED	
	TEMPLATE	
	AREAS	
	AREAS CHECKED	
	BY	

PLOTS & CHECKS			
INT.	DATE	NO.	REASON

ORIGINAL SURVEY		DATE
NOTE BOOK	SURVEYED	
NO.	PLOTTED	
	TEMPLATE	
	AREAS	
	AREAS CHECKED	
	BY	

CHECKS		
INT.	DATE	REASON

F.A.P. RTE.	SECTION	COUNTY	TOTAL SHEETS	SHEET NO
95	•	JASPER	546	430
STA. 1171+00.00		TO STA. 1175+00.00		
FED. ROAD DIST. NO.	ILLINOIS	FED. AID PROJECT		

• (S,6)Y, RS-2, 6BR-7
CONTRACT NO. 94437

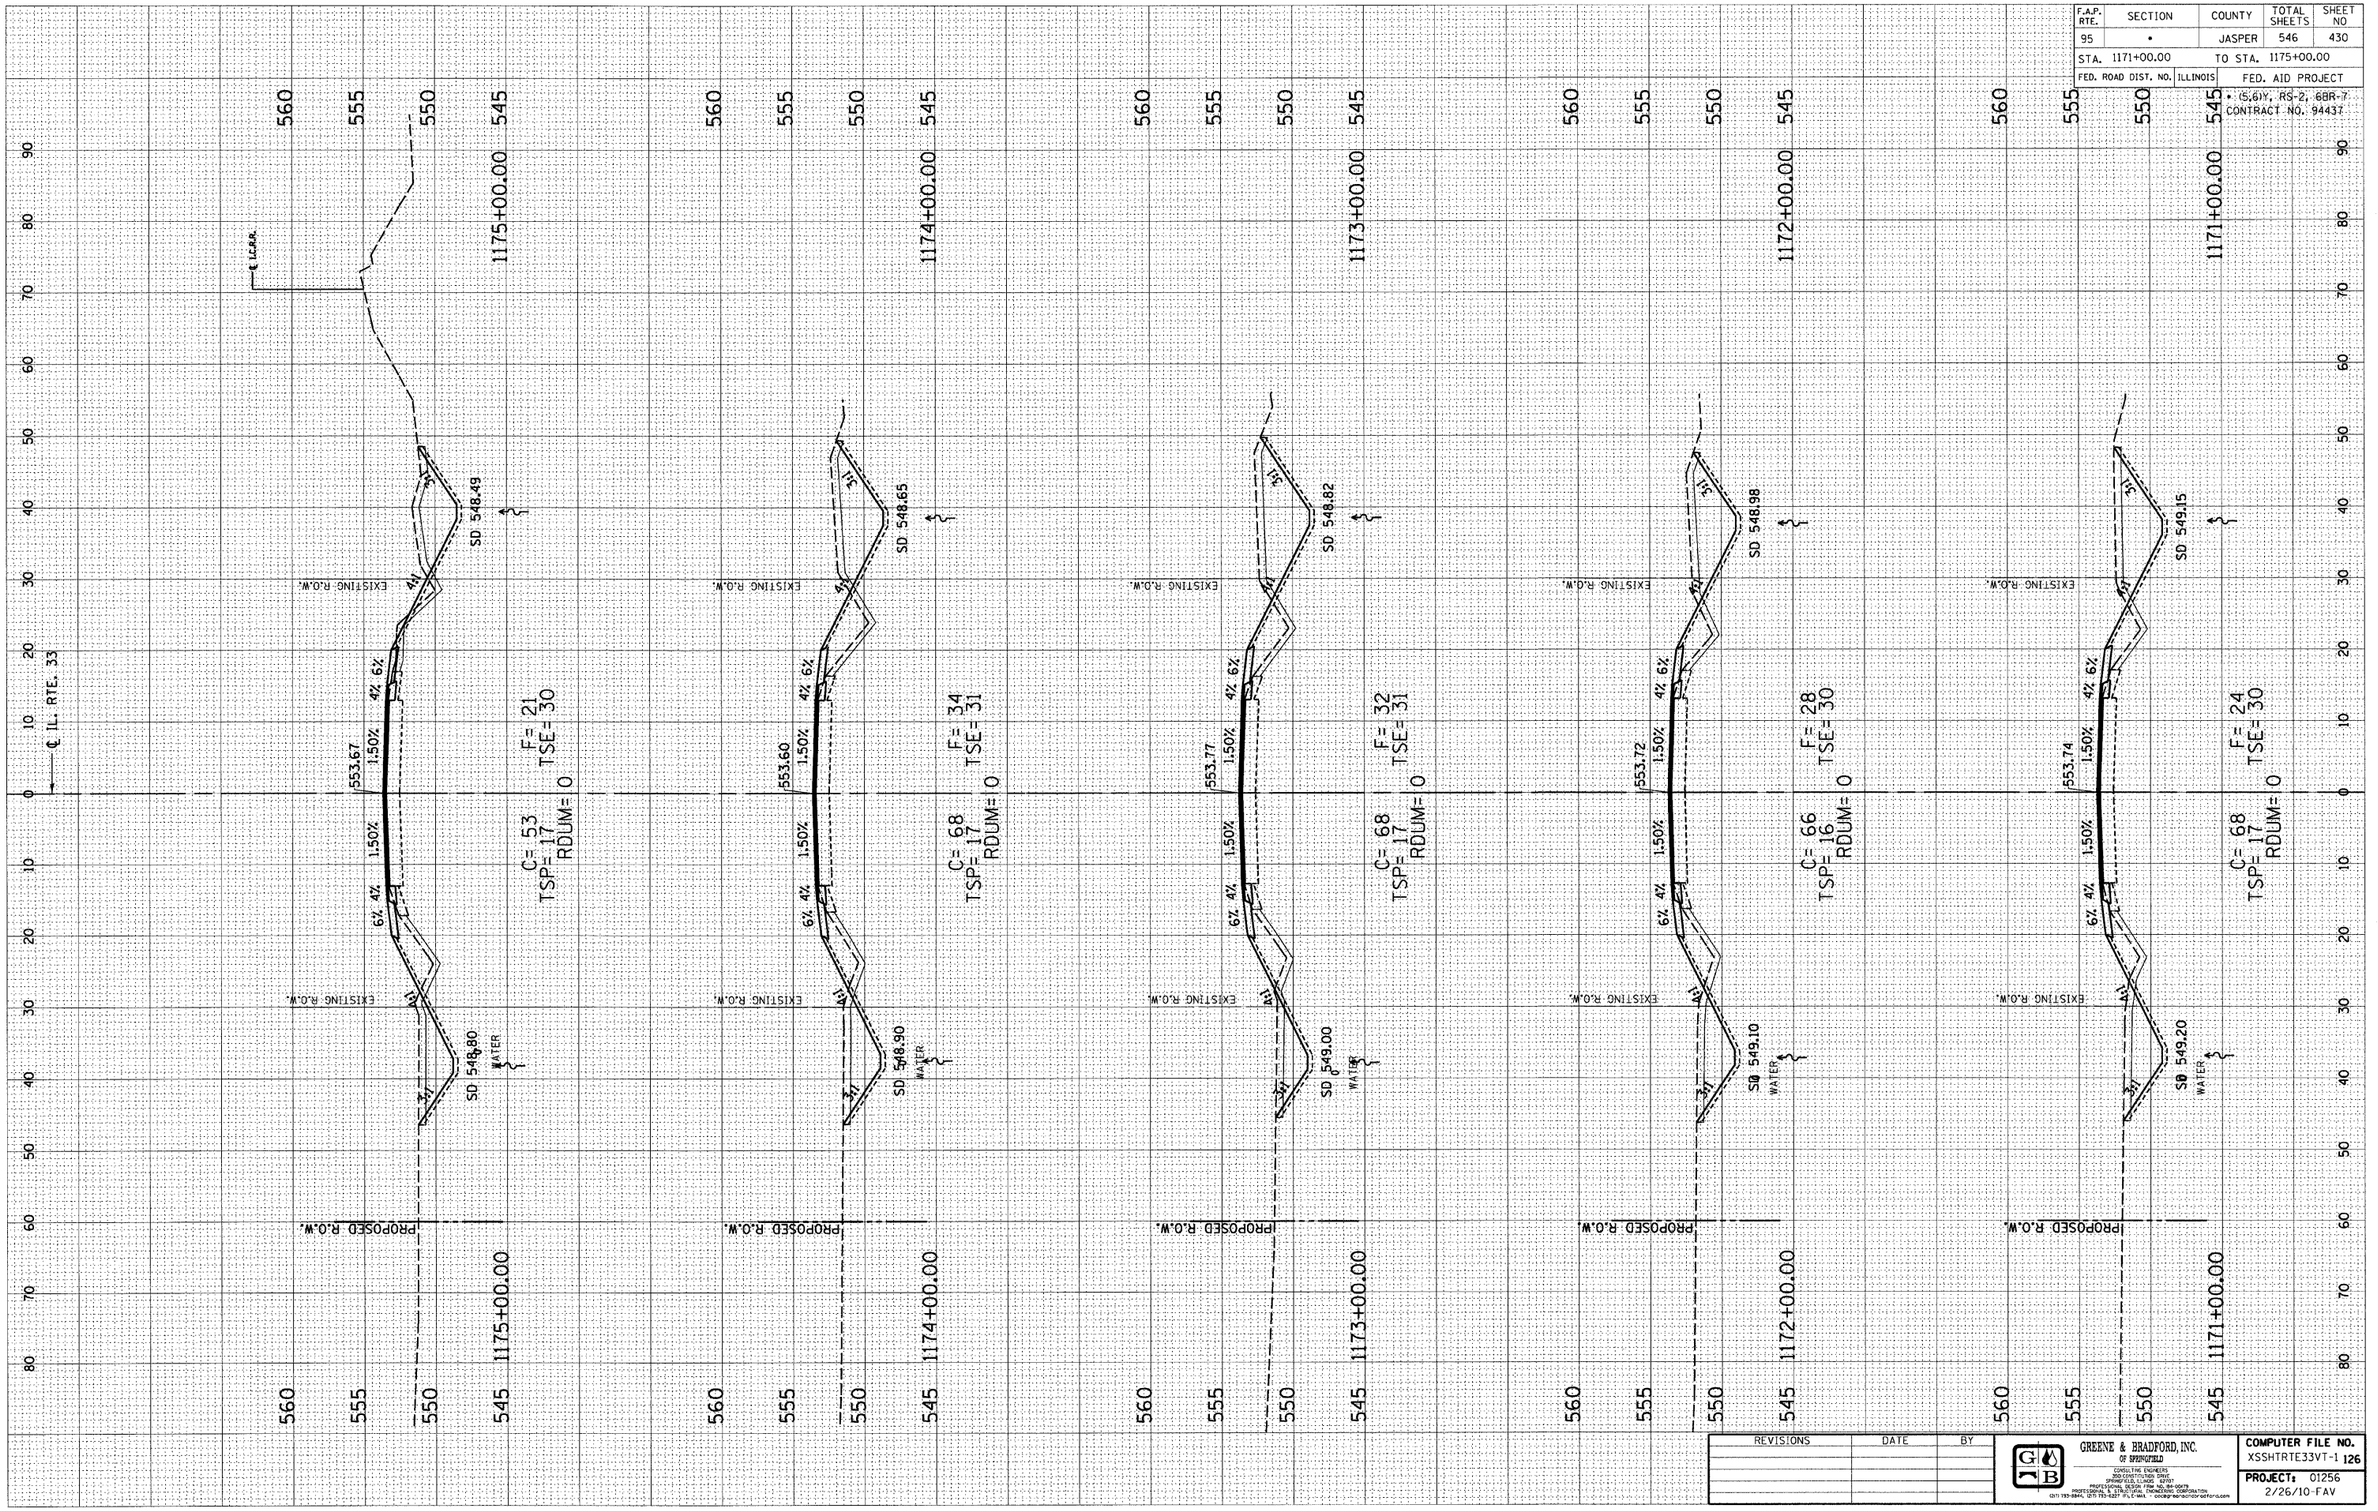

E-XSEC 2:1 06/09/03

REVISIONS	DATE	BY

GREENE & BRADFORD, INC.
OF SPRINGFIELD
CONSULTING ENGINEERS
2500 CONSTITUTION DRIVE
SPRINGFIELD, ILLINOIS 62704
PROFESSIONAL DESIGN FIRM NO. 184-000179
PROFESSIONAL & STRUCTURAL ENGINEERING CORPORATION
(217) 793-3884, (217) 793-3237 FAX/E-MAIL • GB@GREENEANDBRADFORD.COM

COMPUTER FILE NO. XSSHTRTE33VT-1 126
PROJECT: 01256
2/26/10-FAV

F.A.P. ROUTE 95 (IL RTE. 33) JASPER COUNTY