DESIGN		
INT.	DATE	REASON

FINAL SURVEY	NOTE BOOK	SURVEYED / PLOTTED / TEMPLATE / AREAS / MEAS / AREAS CHECKED	BY	DATE
	NO.			

PLOTS & CHECKS			
INT.	DATE	NO.	REASON

ORIGINAL SURVEY	NOTE BOOK	SURVEYED / PLOTTED / TEMPLATE / AREAS / MEAS / AREAS CHECKED	BY	DATE
	NO.			

CHECKS		
INT.	DATE	REASON

F.A.P. RTE.	SECTION	COUNTY	TOTAL SHEETS	SHEET NO
95	•	JASPER	546	437
STA. 1192+00.00		TO STA. 1194+00.00		
FED. ROAD DIST. NO.	ILLINOIS	FED. AID PROJECT		

• (5,6)Y, RS-2, 6BR-7
CONTRACT NO. 94437

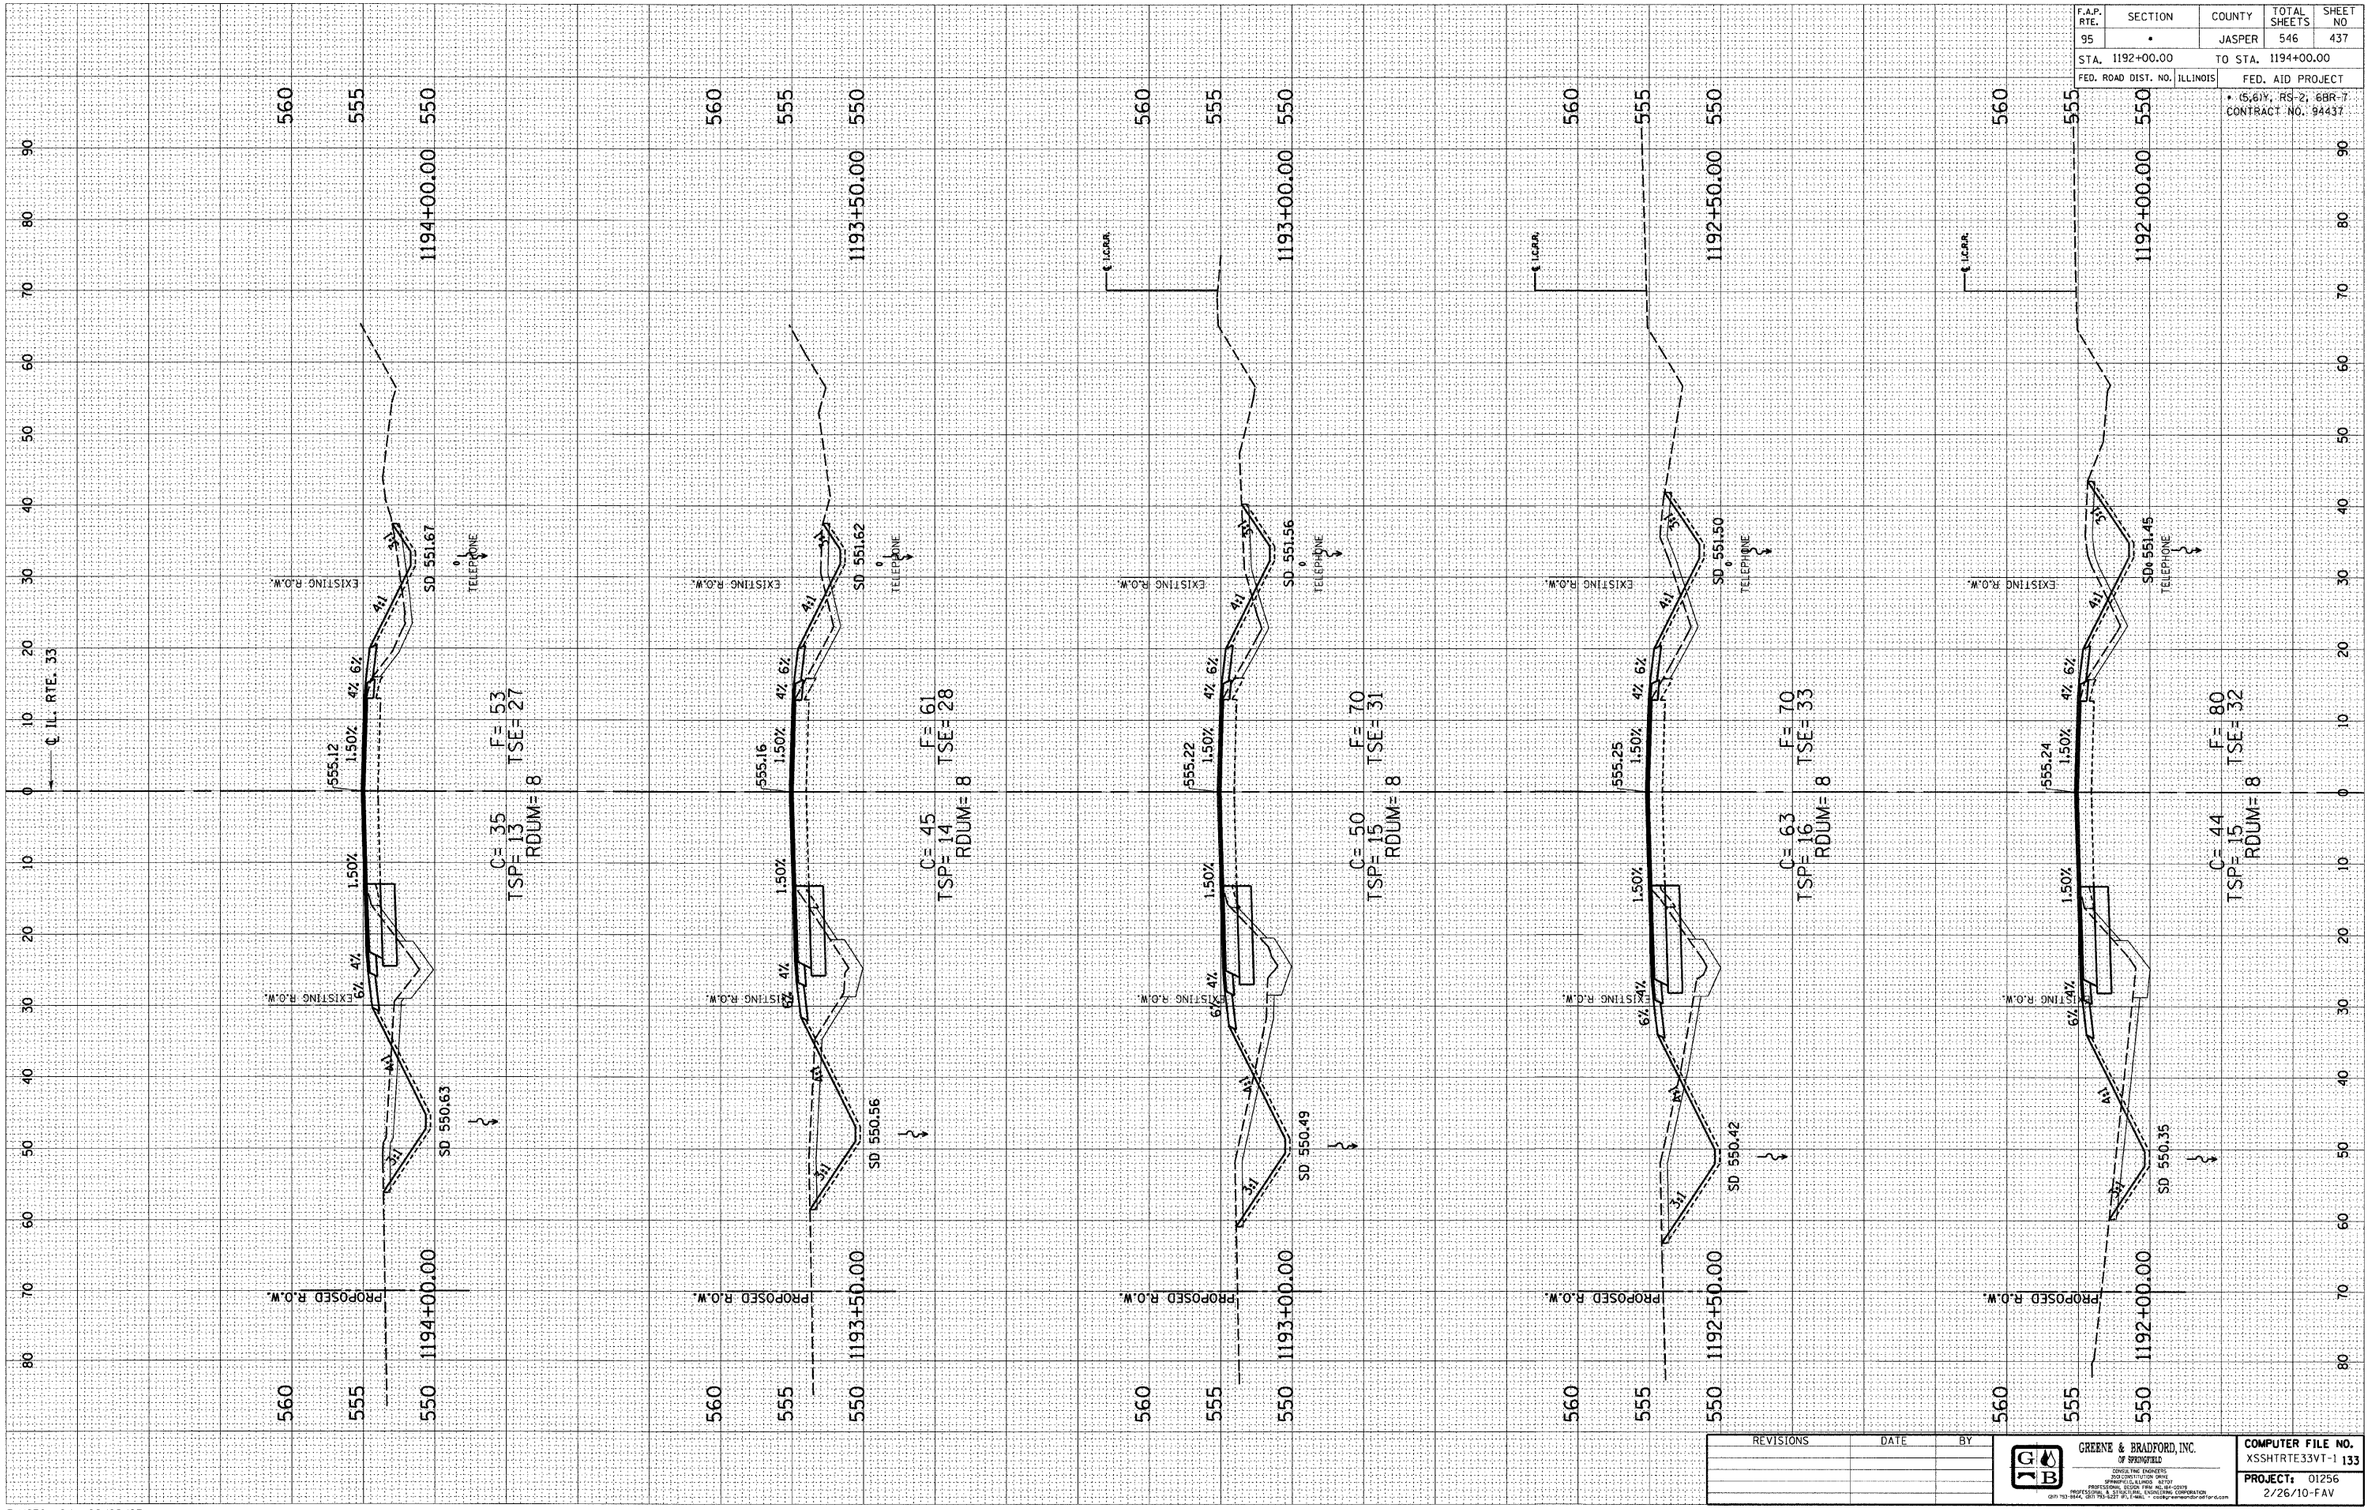

REVISIONS	DATE	BY

GREENE & BRADFORD, INC. OF SPRINGFIELD
CONSULTING ENGINEERS
SURVEYING & PLANNING
SPRINGFIELD, ILLINOIS 62701
PROFESSIONAL DESIGN FIRM #IL-NR-0019
PROFESSIONAL & STRUCTURAL ENGINEERING CORPORATION
(217) 753-1644, (217) 753-1837 (FAX) E-MAIL: • cadd@greenebradford.com

COMPUTER FILE NO.
XSSHTRTE33VT-1 133

PROJECT: 01256
2/26/10-FAV

E-XSEC 2:1 06/09/03

F.A.P. ROUTE 95 (IL RTE. 33) JASPER COUNTY