ORIGINAL SURVEY		BY	DATE
NOTE BOOK	SURVEYED		
	PLOTTED		
	TEMPLATE		
NO.	AREAS		
	AREAS CHECKED		

FINAL SURVEY		BY	DATE
NOTE BOOK	SURVEYED		
	PLOTTED		
	TEMPLATE		
NO.	AREAS		
	AREAS CHECKED		

CHECKS: INT. | DATE | REASON

PLOTS & CHECKS: INT. | DATE | REASON

DESIGN: INT. | DATE | REASON

E-XSEC 2:1 06/09/03

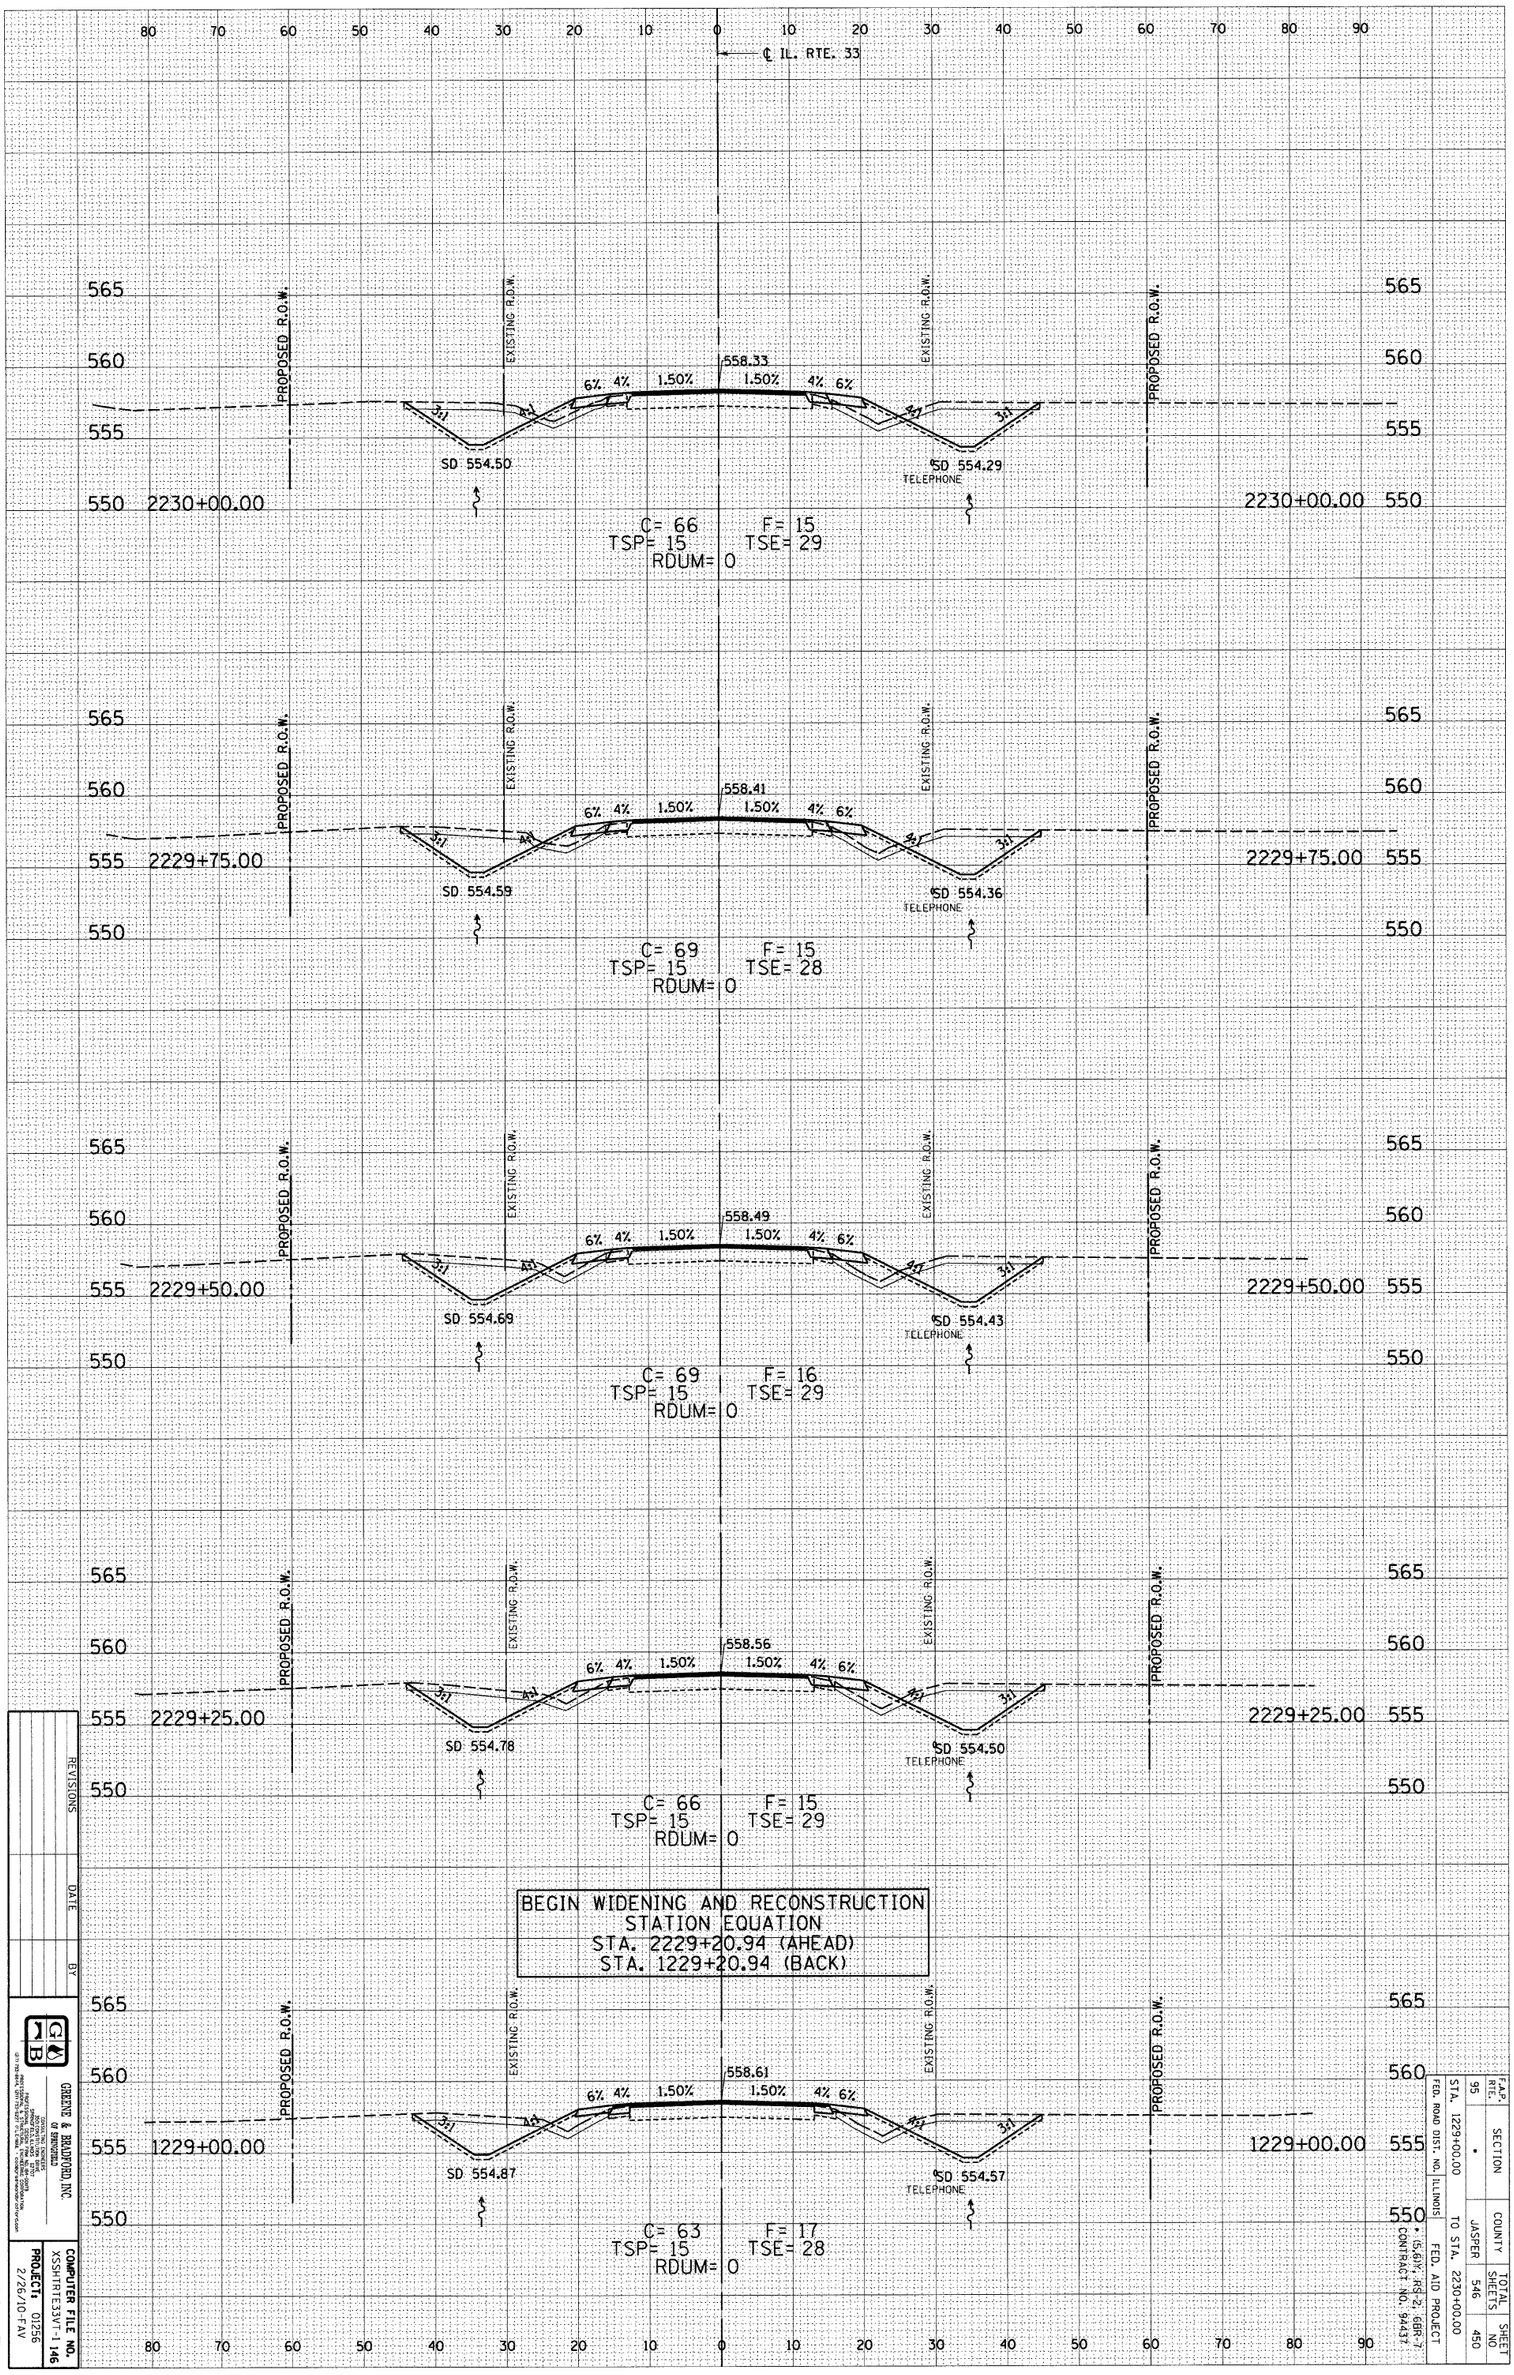

REVISIONS	DATE	BY

GREENE & BRADFORD, INC.
OF SPRINGFIELD

COMPUTER FILE NO. XSSHTRTE33VT-1 146
PROJECT: 01256
2/26/10-FAV

F.A.P. ROUTE 95 (IL RTE. 33) JASPER COUNTY

F.A.P. RTE.	SECTION	COUNTY	TOTAL SHEETS	SHEET NO
95	*	JASPER	546	450

STA. 1229+00.00 TO STA. 2230+00.00

FED. ROAD DIST. NO. | ILLINOIS | FED. AID PROJECT

* (5,6)Y, RS-2, 6BR-7
CONTRACT NO. 94437