ORIGINAL SURVEY		BY	DATE
NOTE BOOK	SURVEYED		
	PLOTTED		
	TEMPLATE		
	AREAS		
NO.	AREAS CHECKED		

FINAL SURVEY		BY	DATE
NOTE BOOK	SURVEYED		
	PLOTTED		
	TEMPLATE		
	AREAS		
NO.	AREAS CHECKED		

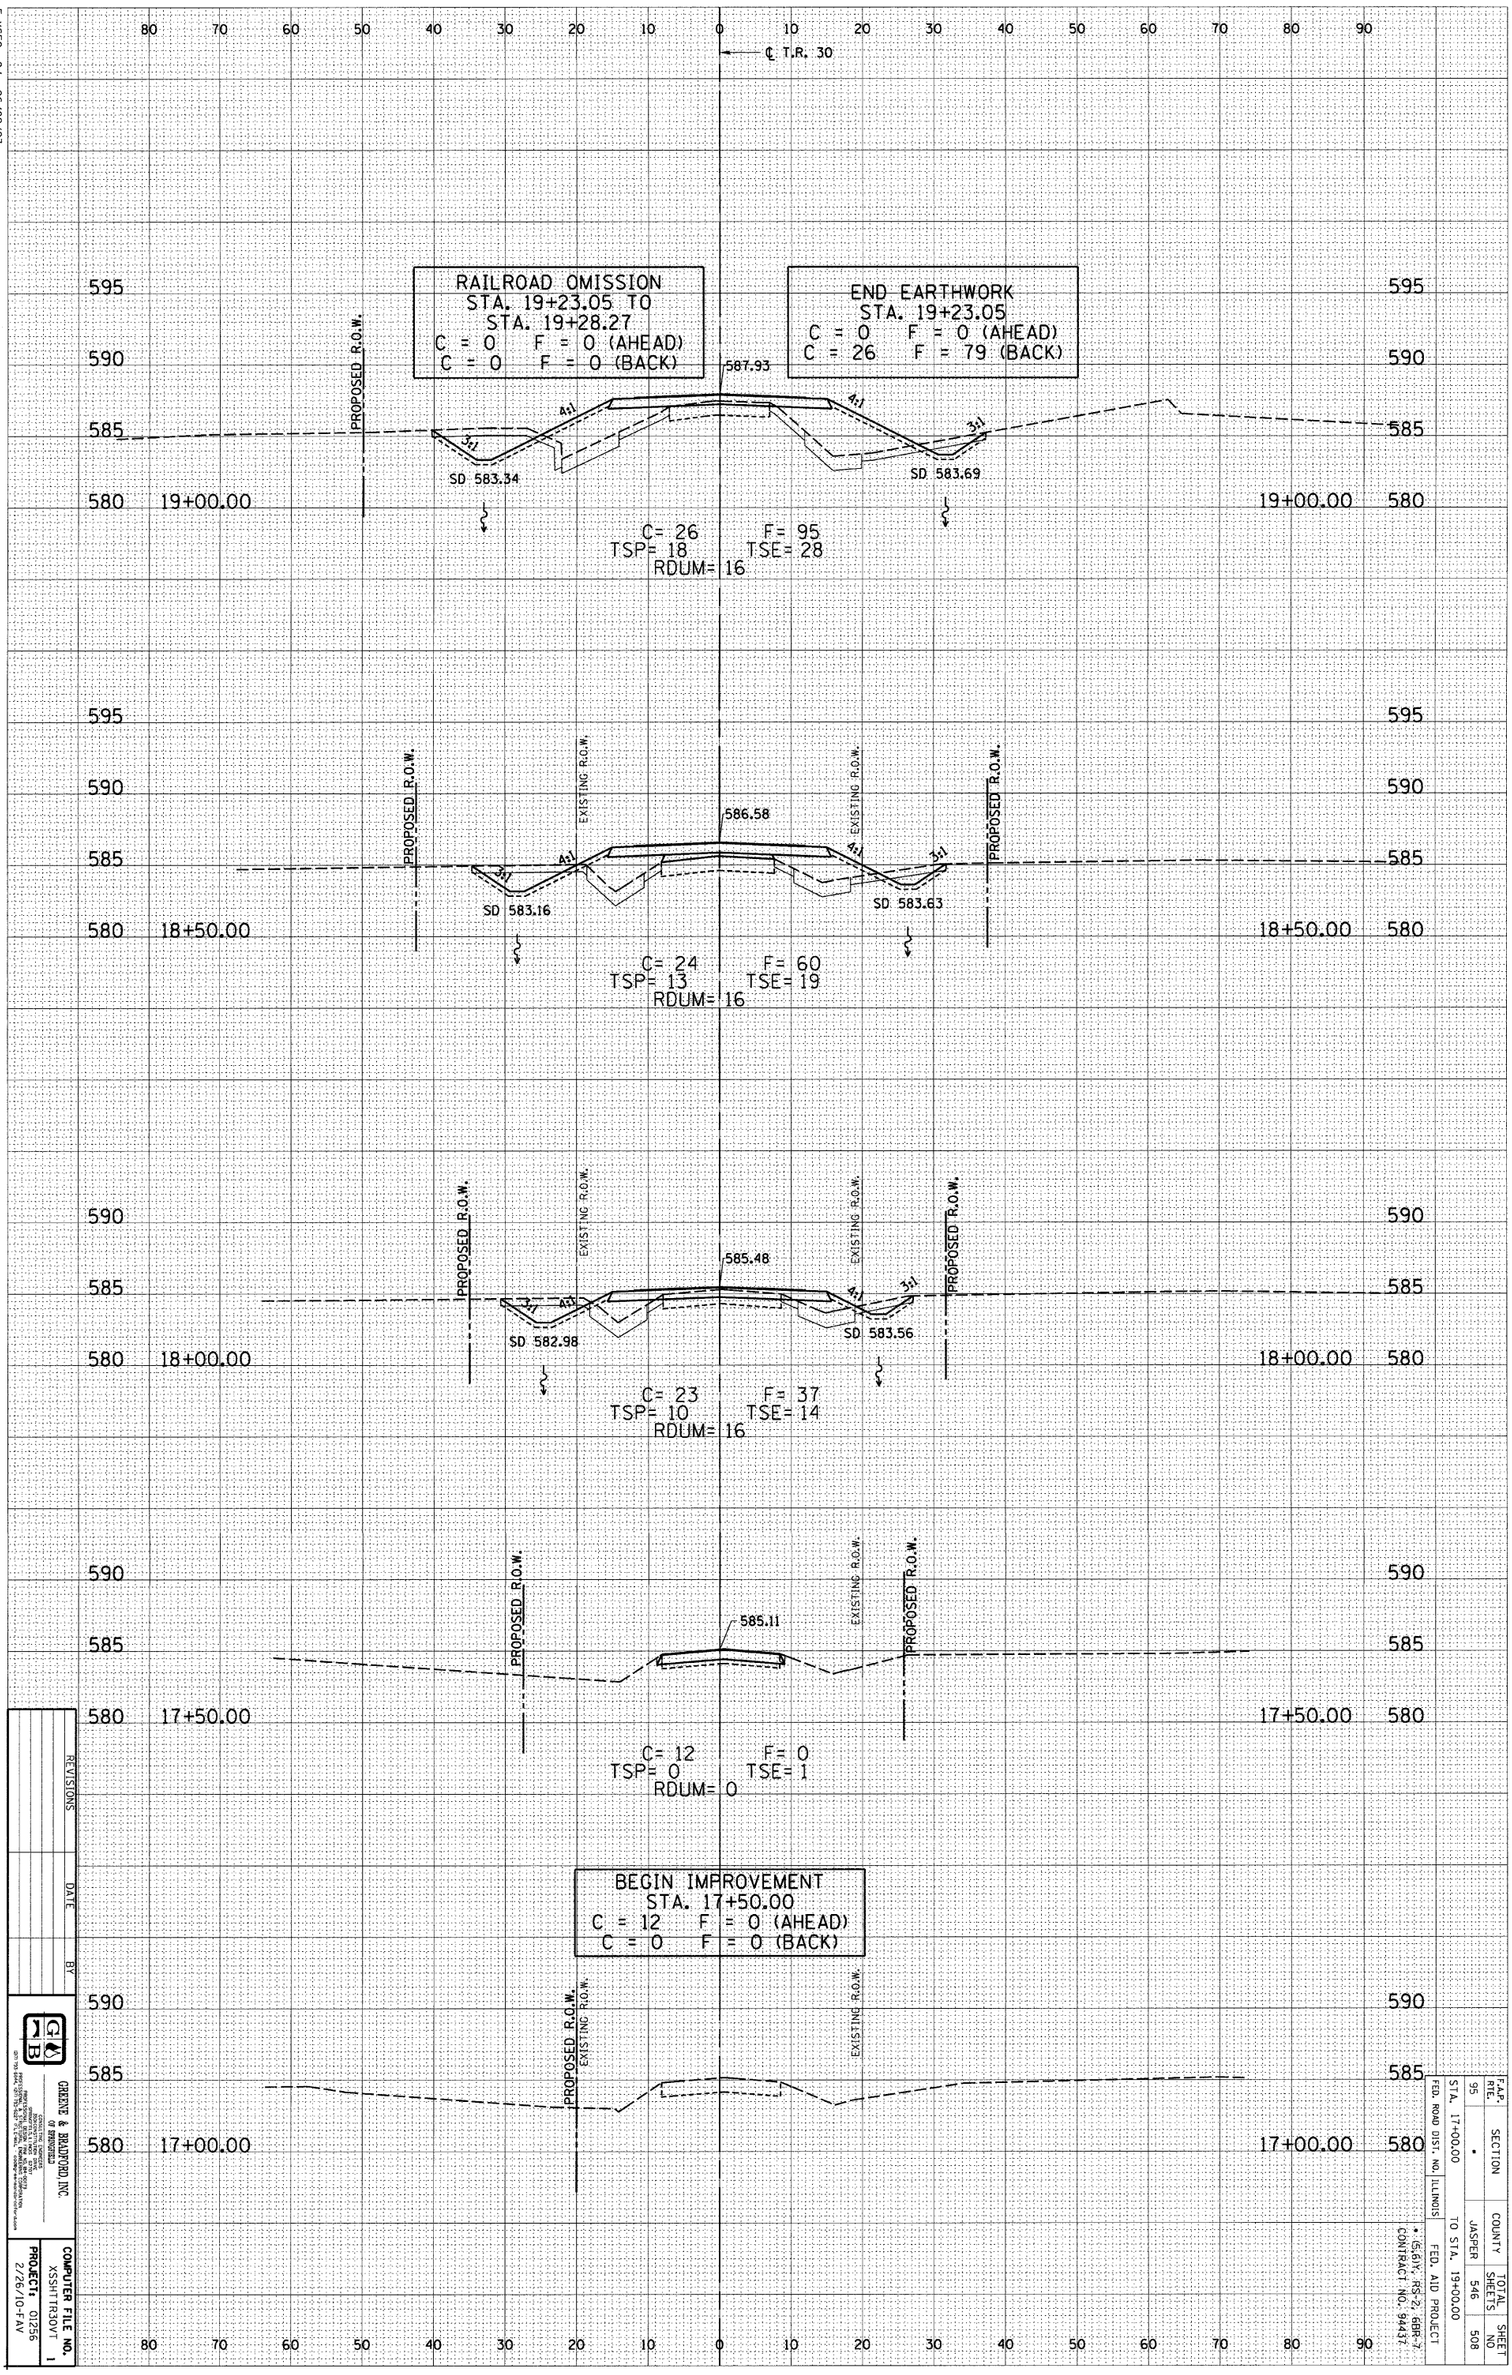

E-XSEC 2:1 06/09/03

REVISIONS	DATE	BY

GREENE & BRADFORD, INC.
OF SPRINGFIELD

COMPUTER FILE NO. XSSHTTR30VT 1
PROJECT: 01256
2/26/10-FAV

T.R. 30 (200E) JASPER COUNTY

F.A.P. RTE.	SECTION	COUNTY	TOTAL SHEETS	SHEET NO
95	*	JASPER	546	508
STA. 17+00.00		TO STA. 19+00.00		

FED. ROAD DIST. NO. ILLINOIS FED. AID PROJECT
* (5.6)Y, RS-2, 6BR-7
CONTRACT NO. 94437